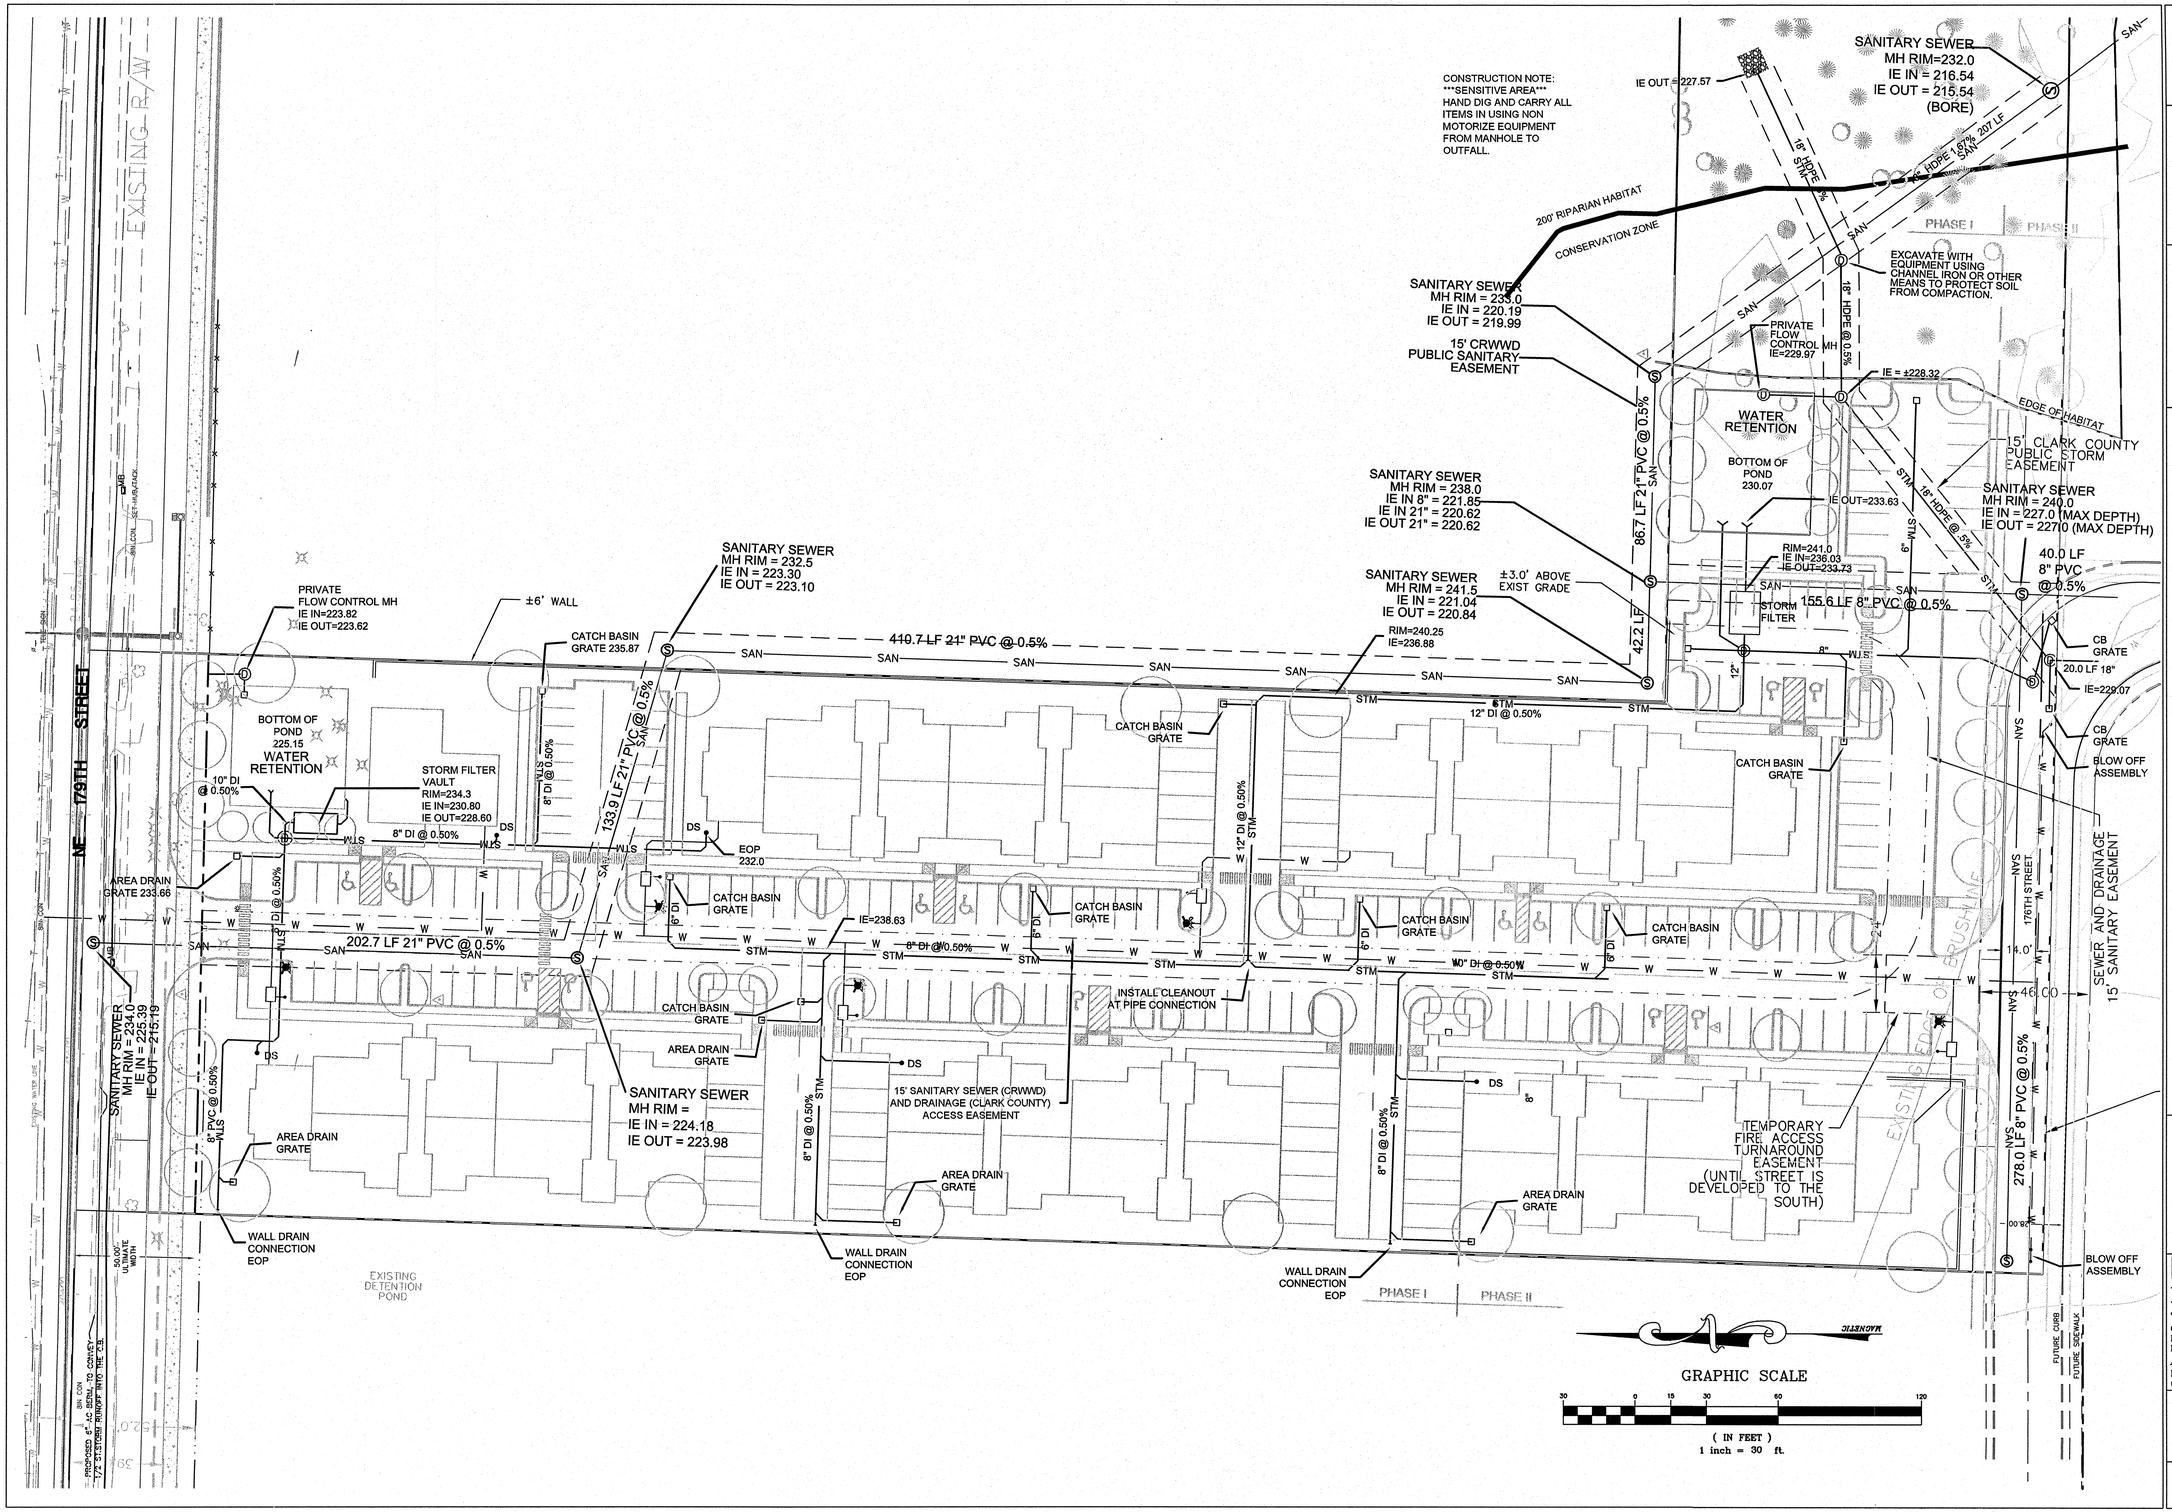

GTK	02/10/09
Designed	Date
EMH	02/10/09
Drawn	Date
GTK	05/07/09
Check/Revise	Date

REVISIONS

GREGORY KURAHASHI
STATE OF WASHINGTON
45080
REGISTERED
PROFESSIONAL ENGINEER

1705 NE 179TH STREET SITE

RIDGEFIELD, WASHINGTON

KURAHASHI & ASSOCIATES, CO.
Civil Engineering • Water Resources
Landscape Architecture • Planning
Environmental • Surveying
4470 SW Hall Blvd, Suite C
Beaverton, Oregon 97005
(503)644-6842 fax: (503)644-9731

UTILITY PLAN

SHEET NO. C2
KAI# 2607

P:\KACILDD\2607\dwg\2607 C2-UTILITY.dwg, 9/10/2009 7:44:17 PM, Drafter, 1:1, Kurahashi & Associates, Inc.