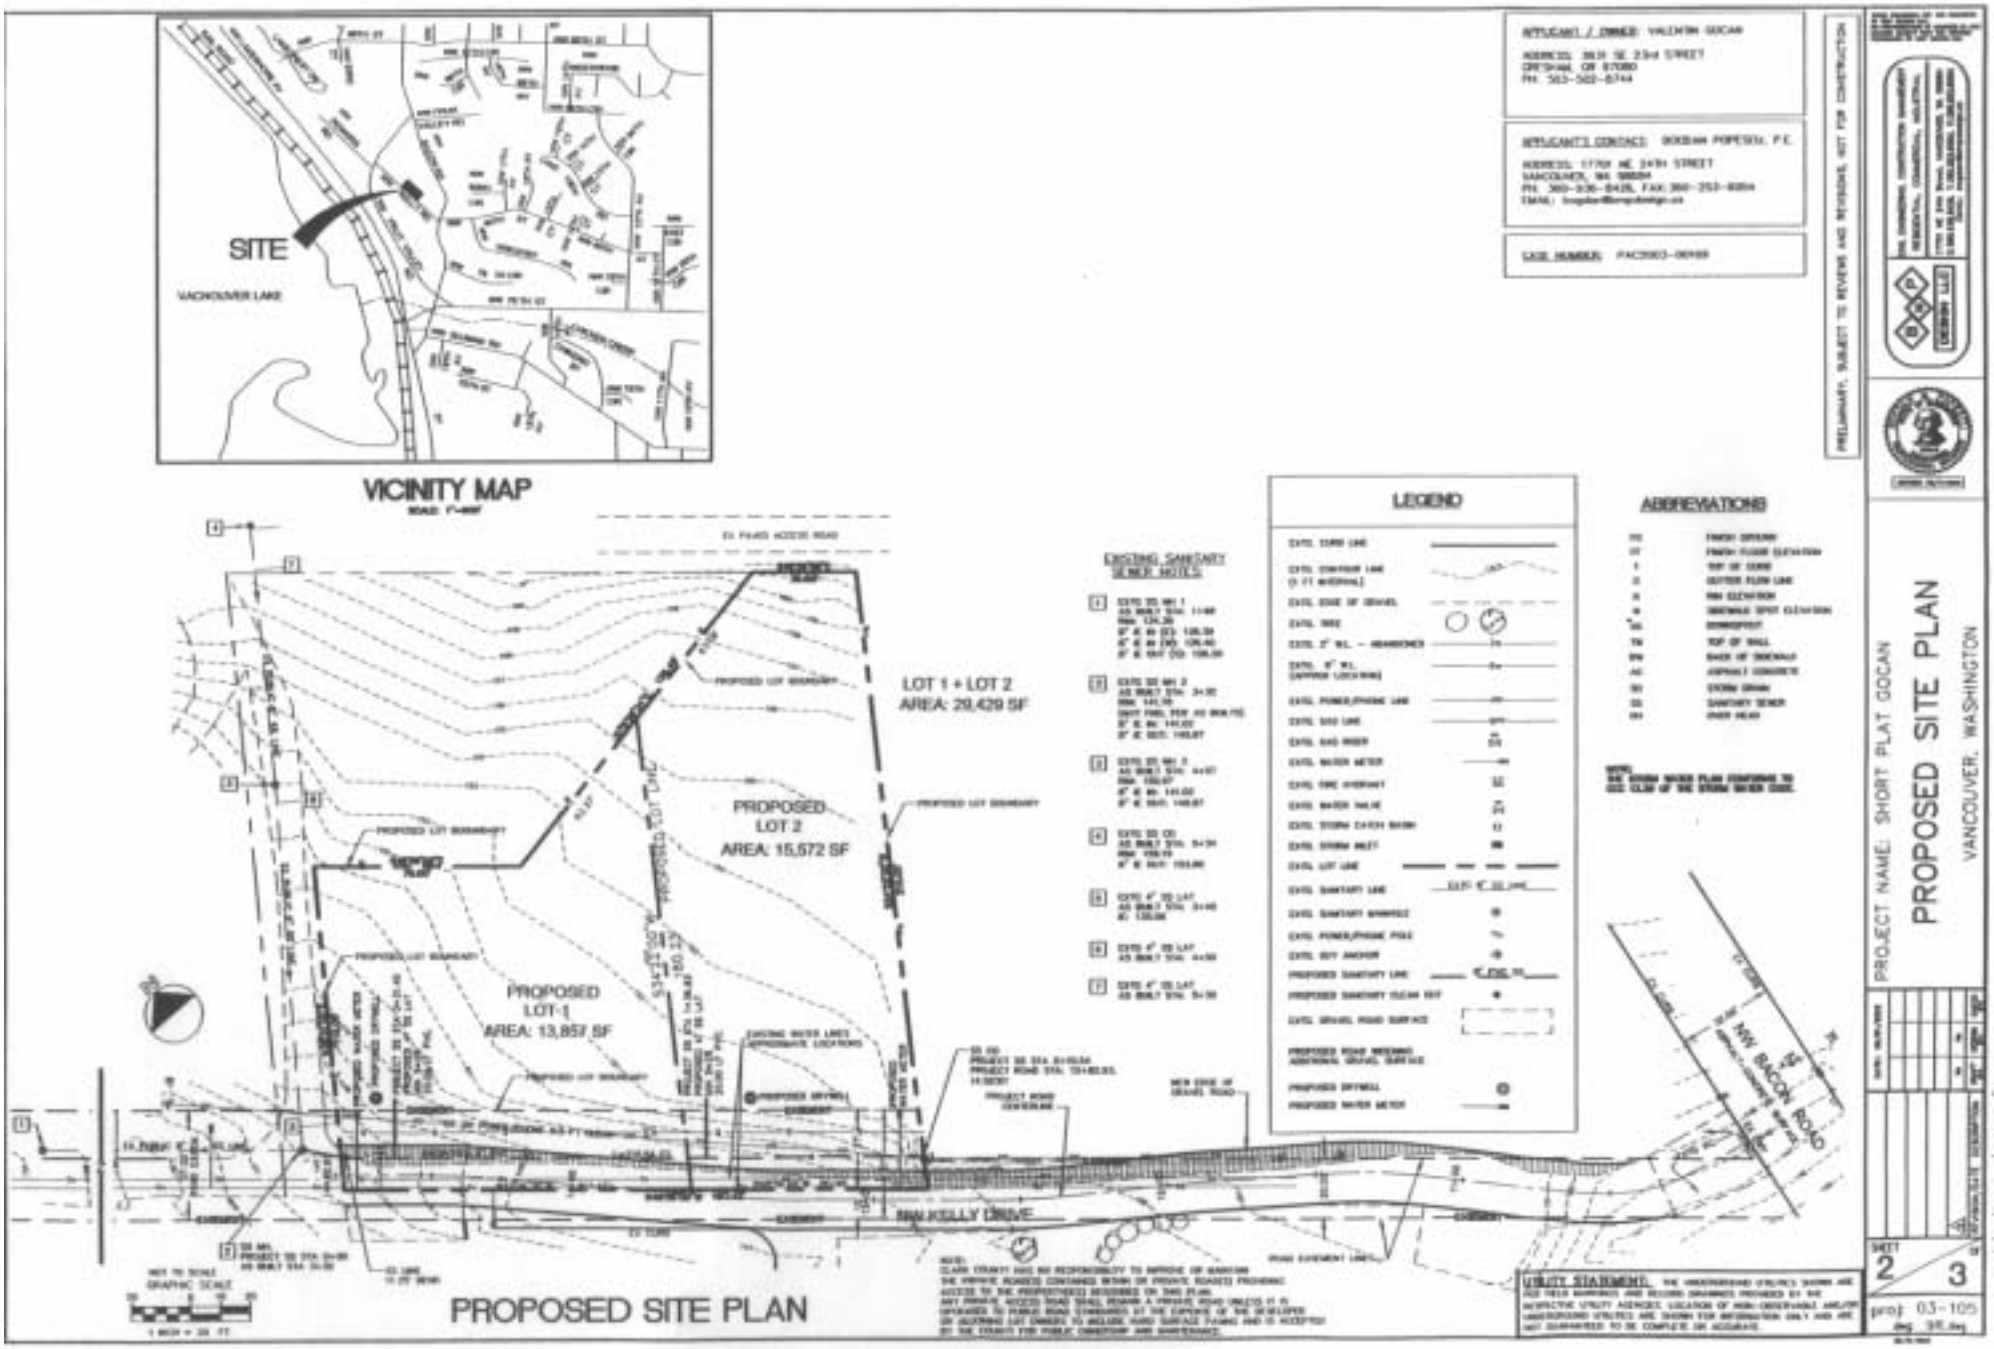

SITE
VACHOUVER LAKE
VICINITY MAP
LOT 1 + LOT 2
AREA: 29,429 SF
PROPOSED
LOT 2
AREA: 15,572 SF
PROPOSED
LOT-1
AREA: 13,857 SF
NW KELLY DRIVE
NW BACON ROAD
EXISTING SANITARY SEWER NOTES
LEGEND
ABBREVIATIONS
PROPOSED SITE PLAN
PROJECT NAME: SHORT PLAT GOCAN
PROPOSED SITE PLAN
VANCOUVER, WASHINGTON
SHEET 2 OF 3
proj: 03-105