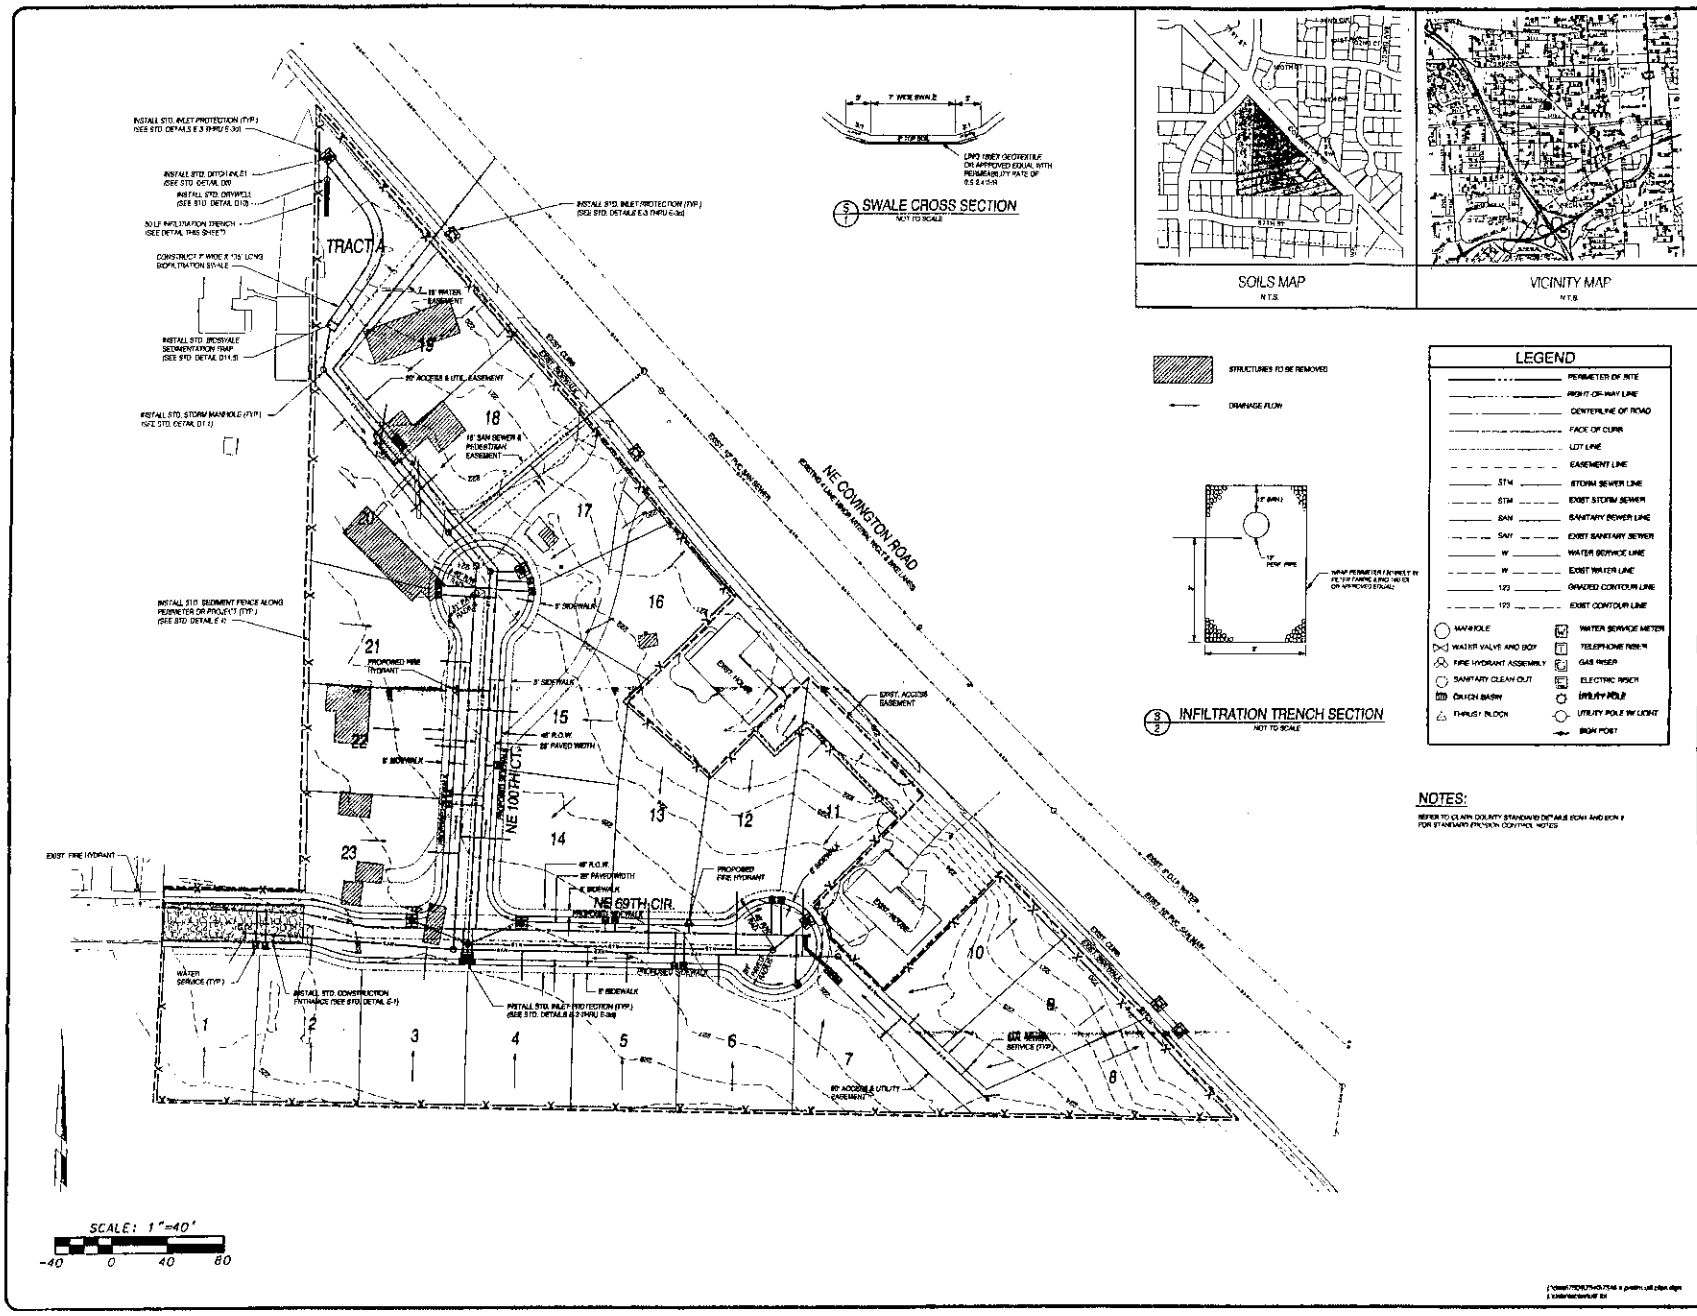

SWALE CROSS SECTION
NOT TO SCALE

INFILTRATION TRENCH SECTION
NOT TO SCALE

SOILS MAP
N.T.S.

VICINITY MAP
N.T.S.

STRUCTURES TO BE REMOVED

DRAINAGE FLOW

LEGEND

	PERIMETER OF SITE
	RIGHT-OF-WAY LINE
	CENTERLINE OF ROAD
	FACE OF CURB
	LOT LINE
	EASEMENT LINE
STM	STORM SEWER LINE
STM	EXIST STORM SEWER
SAN	SANITARY SEWER LINE
SAN	EXIST SANITARY SEWER
W	WATER SERVICE LINE
W	EXIST WATER LINE
123	GRADED CONTOUR LINE
123	EXIST CONTOUR LINE
MANHOLE	WATER SERVICE METER
WATER VALVE AND BOX	TELEPHONE RISER
FIRE HYDRANT ASSEMBLY	GAS RISER
SANITARY CLEAN OUT	ELECTRIC RISER
DITCH BASIN	UTILITY POLE
THRUST BLOCK	UTILITY POLE W/ LIGHT
	SIGN POST

NOTES:

REFER TO CLARK COUNTY STANDARD DETAILS ECM AND ECM II FOR STANDARD EROSION CONTROL NOTES

CLIENT:

TASECA HOMES
MORRIS BUSH
PO BOX 1929
VANCOUVER WA 98668
360-694-8451

PRELIMINARY DEVELOPMENT PLAN FOR:

HARMONY LANE

OLSON ENGINEERING INC.
LAND SURVEYORS
ENGINEERS
1111 BROADWAY, VANCOUVER, WA 98660

EXPIRES 12/13/04
4/22/04

CHANGES / REVISIONS	
DESCRIPTION	DATE

DESIGNED: SBC
DRAWN: DRF
CHECKED: CRW
DATE: SEPTEMBER 2004
SCALE: N 1"=40'
COPYRIGHT 2004, OLSON ENGINEERING, INC.
HARMONY LANE
JOB NO. 7946.00.01

SHEET
3 of 3