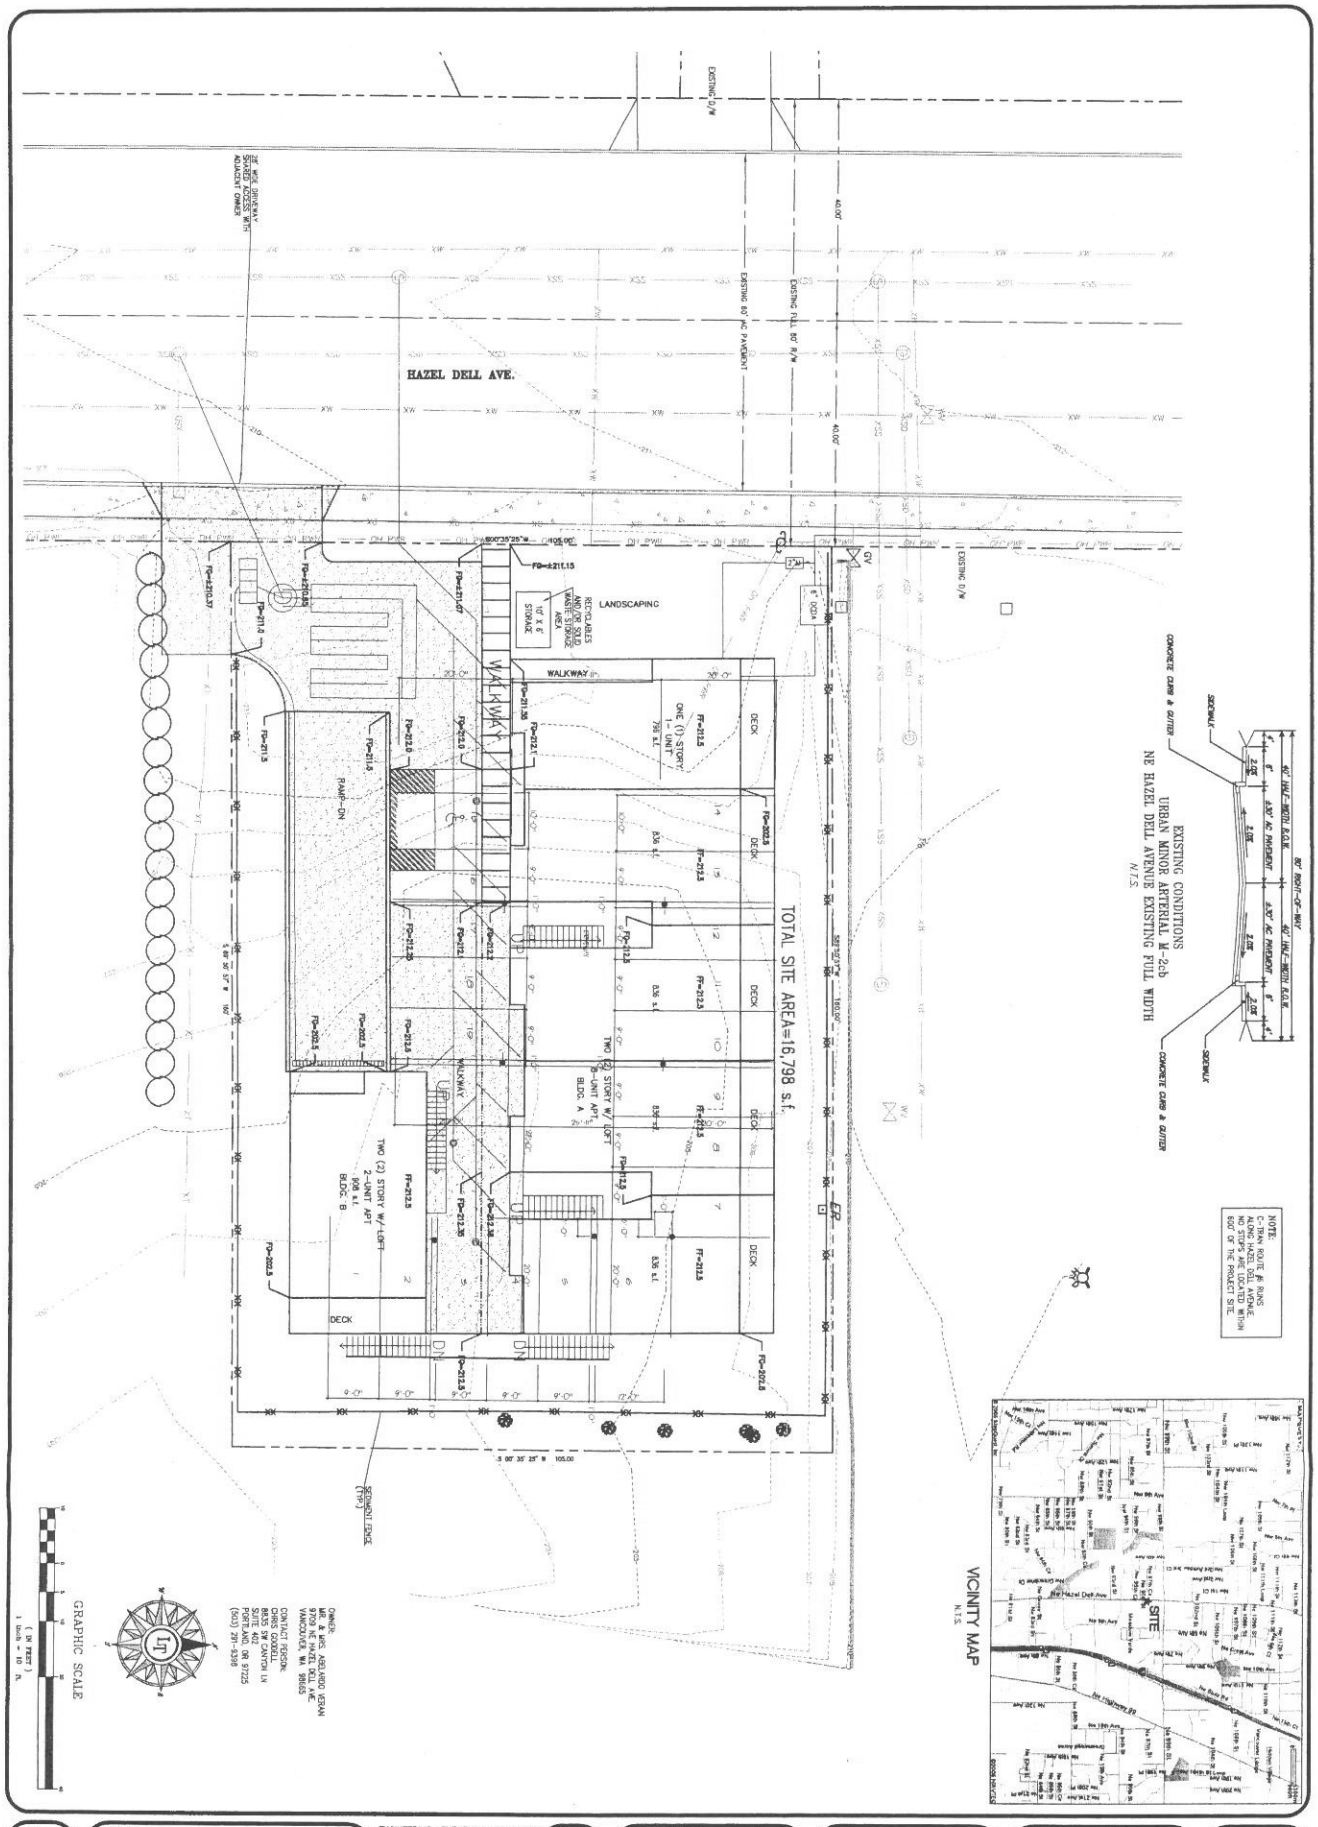

SHEET 2 OF 3 JOB # 1467	DEVELOPER: RICARDO L. SANTIANO AIA ARCHITECT 29082 BOUQUET CANYON RD. SILVERADO, CA 92676 (949) 713-3608 ricsantiano@aol.com	ENGINEERING • SURVEYING • PLANNING LAND TECH, Inc. Portland Office 8835 SW Canyon Ln. Suite 402 Portland, OR 97225 www.landtechcap.com Phone: (503) 291-9398 Fax: (503) 291-1613 Email: engineering@landtechcap.com	DESIGNED VHN DRAWN VHN CHECKED VHN DATE 06/09/06	NO. REVISIONS DATE BY	DRAWING TITLE: SITE, GRADING & EROSION CONTROL PLAN FILE NAME: 1305-EXCON

PROJECT
11-UNIT APARTMENT IN HAZEL DELL
9709 NE HAZEL DELL AVE
VANCOUVER, WA 98665

G:\Dwg1000\1467\PRELIM\1467-GRADE.dwg, 8/4/2006 10:41:42 AM, vu