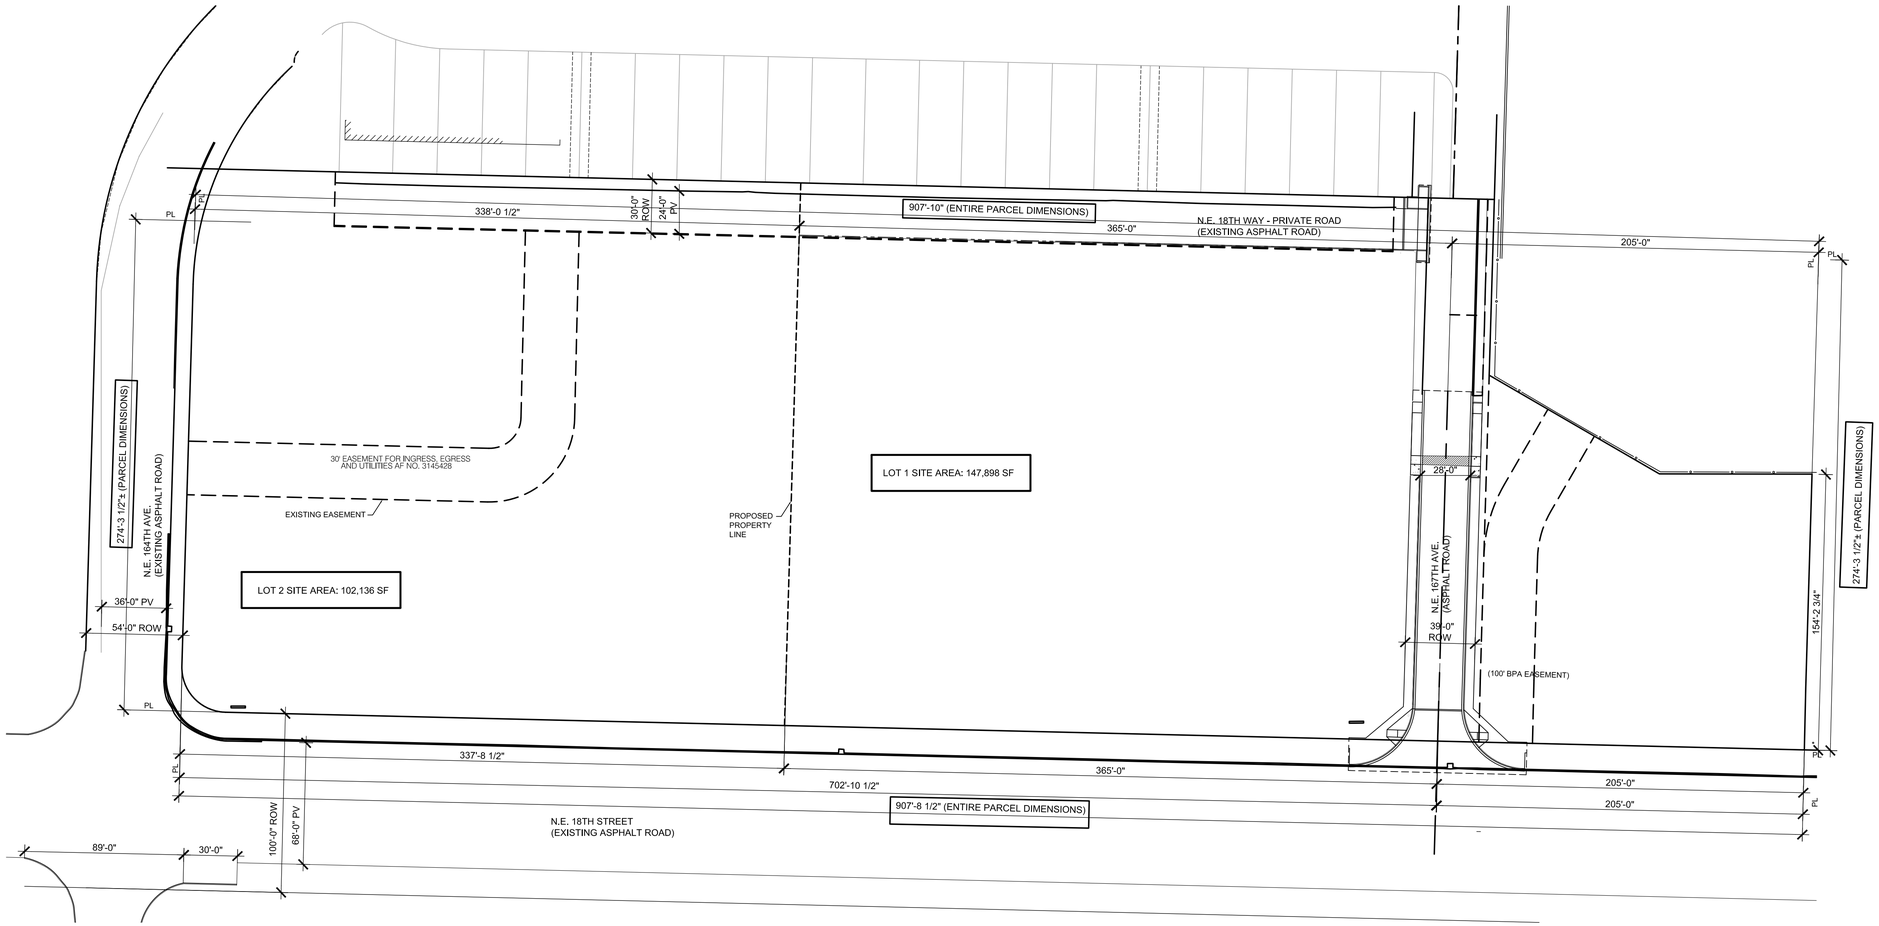

NORTH 1 SD1.0 MASTER SITE PLAN

SCALE: 1" = 40'-0"

PROPERTY INFORMATION

ZONING: MX (MIXED USE)

TOTAL APPROXIMATE SITE AREA: 5.74 ACRES (250,034 SF)

LOT 1 SITE AREA: 147,898 SF

LOT 2 SITE AREA: 102,136 SF

LEGEND

	STREET CENTERLINE
	PROPERTY LINE
(E)	EXISTING
	INDICATES CURB
	CONCRETE PAVING
PL	PROPERTY LINE
PV	PAVEMENT WIDTH
ROW	RIGHT OF WAY

CONTACT INFORMATION

APPLICANT AND CONTACT PERSON

MILDRED WHITE
BAMA DESIGN
107 SE WASHINGTON ST
SUITE 465
PORTLAND, OR 97214
PHONE: 503.380.2852
FAX: 503.257.1349
E-MAIL: mildred@BAMAdesign.com

OWNER

HOME OF GOD CHRISTIAN CHURCH
CONTACT: ALEX LOBOV
PO BOX 87238
VANCOUVER, WA 98687
PHONE: 503.969.2533

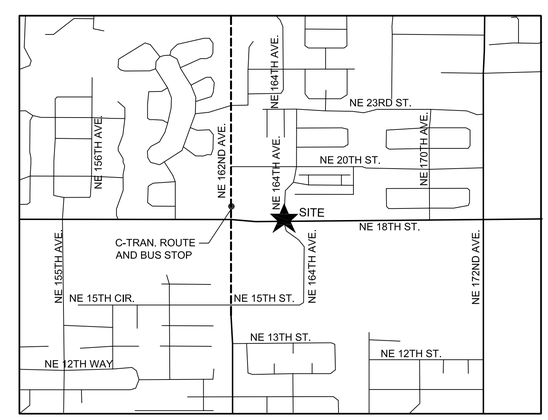

NORTH 3 SD1.0 VICINITY MAP

1"=800'-0"

BAMA DESIGN
107 SE Washington St.
Suite 465
Portland, Oregon 97214
Ph: 503.380.2852
Fx: 503.257.1349

These drawings are the property of BAMA Design and are not to be reproduced or disclosed in any manner except with the prior written consent of BAMA Design

Home of God Christian Church Short Plat

NE 18th Street &
NE 164th Ave
Vancouver, WA 98684

Proj # 208004

REVISED SHORT PLAT APPLICATION
July 7, 2009

SHEET NO.

SD1.0

MASTER SITE PLAN