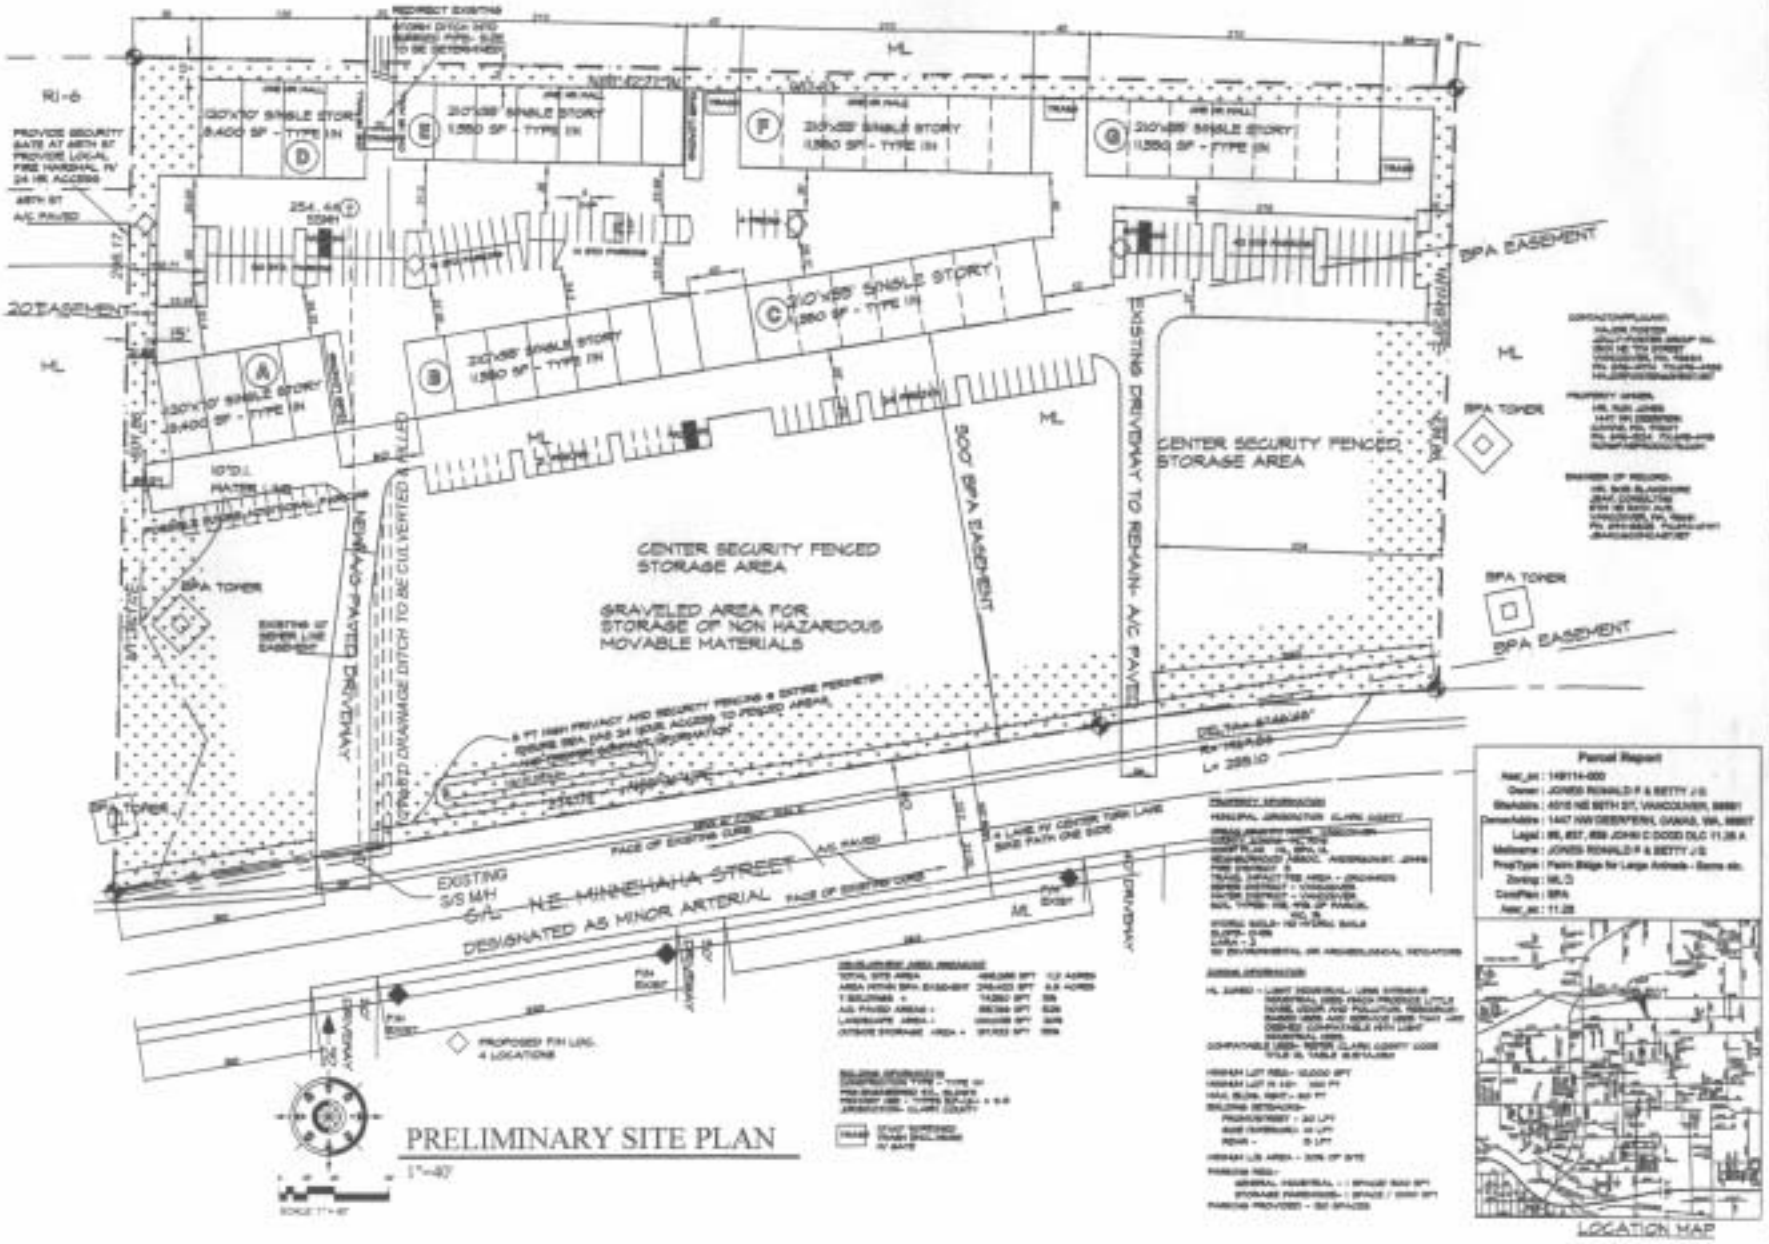
R. JONES 11 ACRE DEVELOPMENT
PRELIMINARY SITE PLAN
VANCOUVER, WA.
A-2
PRELIMINARY SITE PLAN
1"=40'
LOCATION MAP
Parcel Report
CENTER SECURITY FENCED STORAGE AREA
GRAVELED AREA FOR STORAGE OF NON HAZARDOUS MOVABLE MATERIALS
CENTER SECURITY FENCED STORAGE AREA
EXISTING DRIVEWAY TO REMAIN- A/C PAVED
500' BPA EASEMENT
BPA EASEMENT
BPA TOWER
NEWLAND PAVED DRIVEWAY
N.E. MINNEHAHA STREET
DESIGNATED AS MINOR ARTERIAL
EXISTING S/S M/H
PROPOSED F/H LOC. 4 LOCATIONS
20' EASEMENT
ML
RI-6