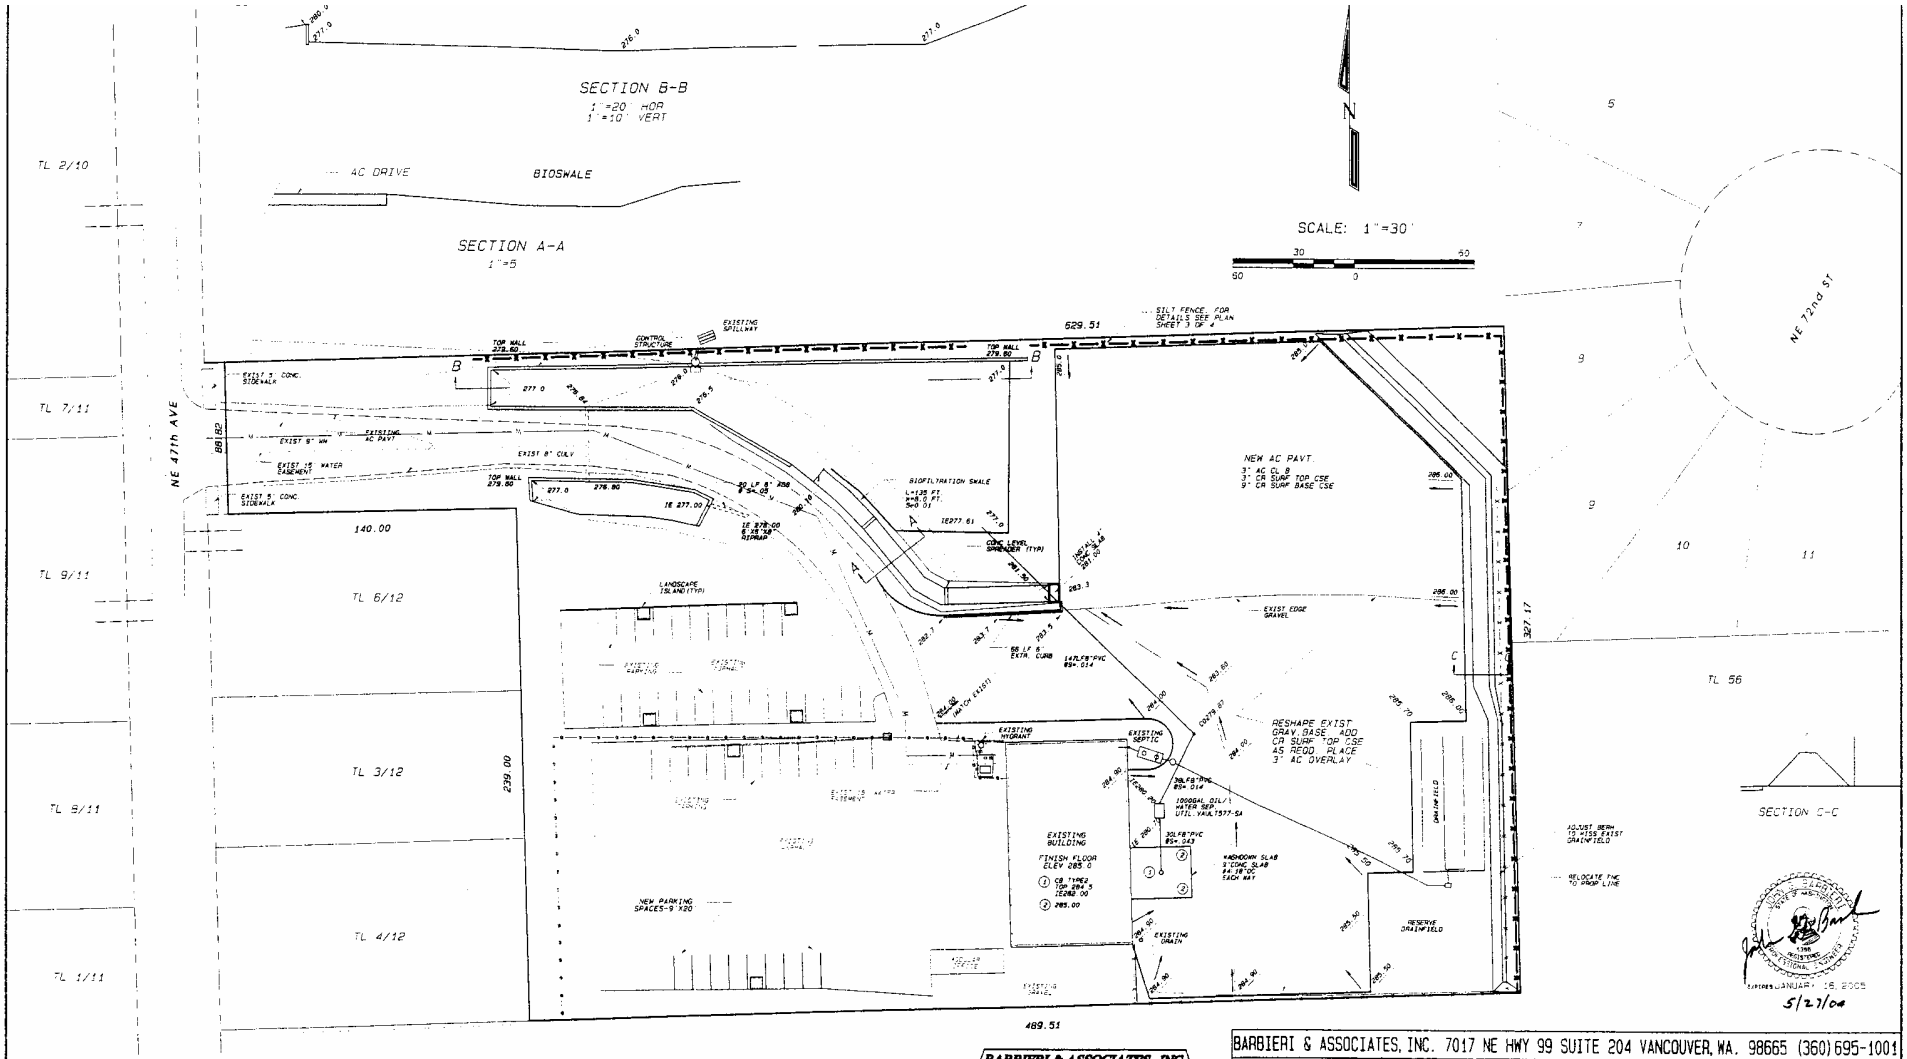

BARBIERI & ASSOCIATES, INC.
ENGINEERING SURVEYING
PLANNING
7017 NE HWY 99 SUITE 204
VANCOUVER, WA. 98665
(360) 695-1001 FAX (360) 695-6189

BARBIERI & ASSOCIATES, INC. 7017 NE HWY 99 SUITE 204 VANCOUVER, WA. 98665 (360) 695-1001

DESIGNED:	SCALE:	
DRAWN:	HOR: 1"=30	
CHECKED:	VERT.	
APPROVED:	DATE: 3-11-03	
REVISION: 5-27-04		

TAYLOR TRANSPORT, INC.
EXPANDED PARKING
SITE PLAN
VANCOUVER, WASHINGTON

JOB NUMBER 03003

SHEET 2 OF 4