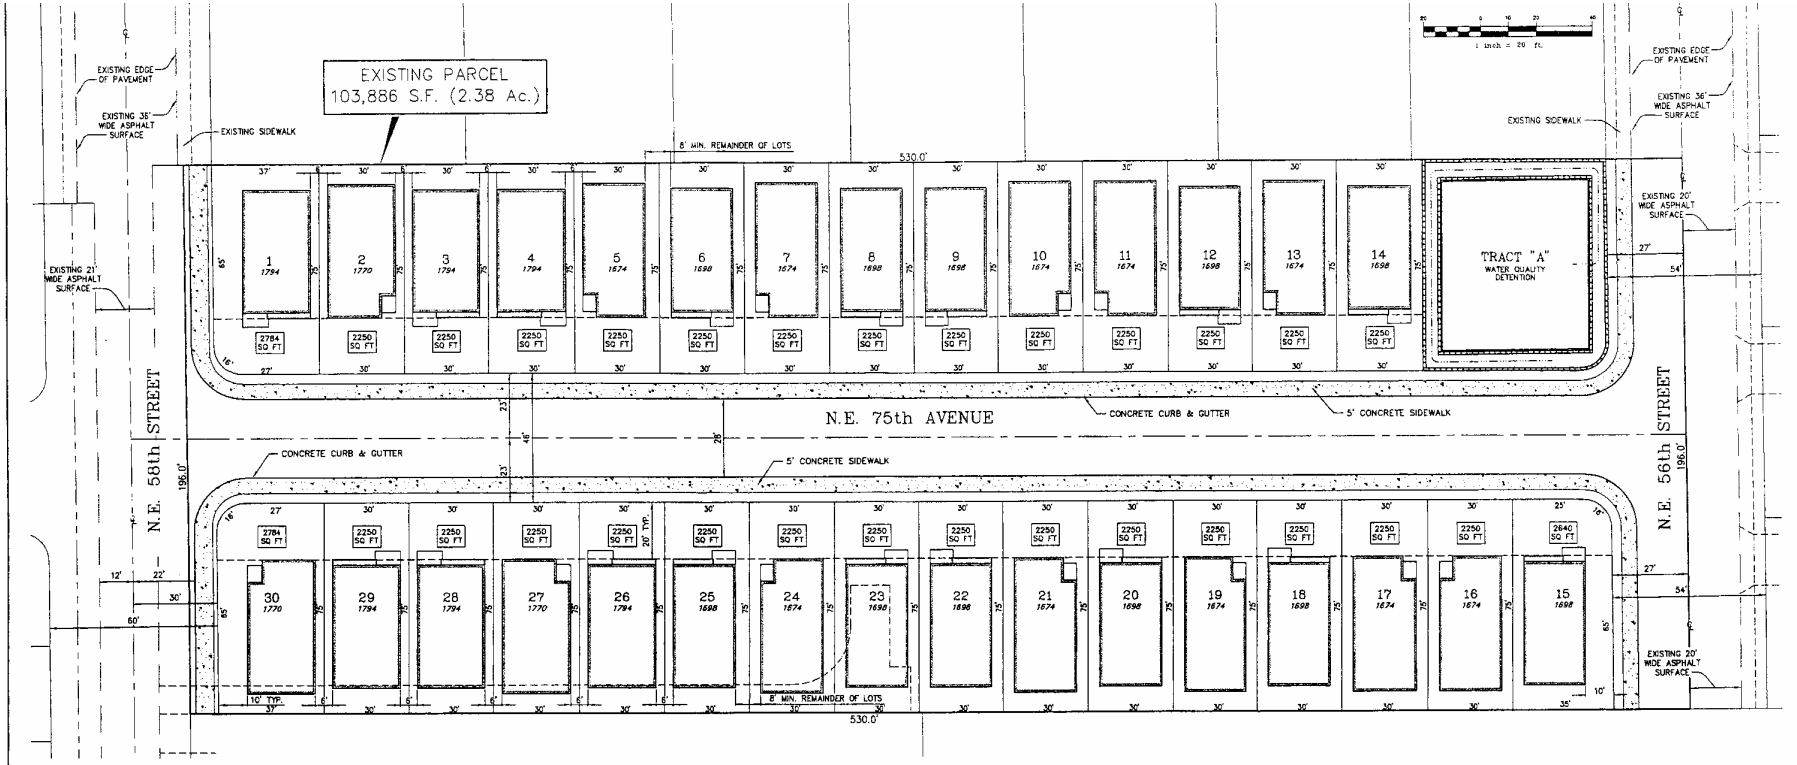

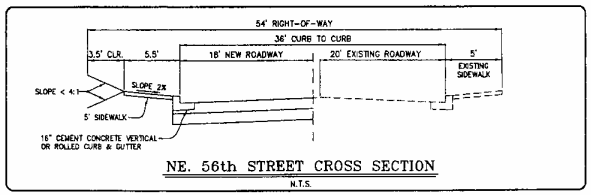

NE. 56th STREET CROSS SECTION

N.T.S.

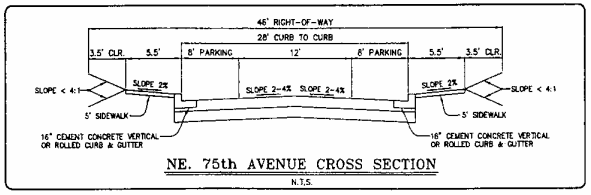

NE. 75th AVENUE CROSS SECTION

N.T.S.

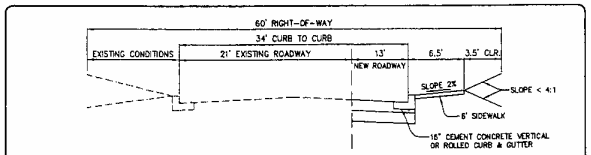

NE. 58th STREET CROSS SECTION

N.T.S.

CONVENTIONAL CONSTRUCTION		
AASHTO SOIL TYPE	ASPHALT THICKNESS	BASE ROCK THICKNESS
A-1	0.45'	0.45'
A-2	0.45'	0.45'
A-3	0.45'	0.50'
A-4	0.45'	0.80'
A-5	0.45'	1.15'
A-6	0.45'	1.55'
A-7	0.50'	2.00'
OTHER	NO SECTION	ESTIMATED

THICK ASPHALT CONSTRUCTION		
AASHTO SOIL TYPE	ASPHALT THICKNESS	BASE ROCK THICKNESS
A-1	0.25'	0.25'
A-2	0.25'	0.25'
A-3	0.25'	0.25'
A-4	0.25'	0.25'
A-5	0.25'	0.25'
A-6	0.25'	0.25'
A-7	1.00'	0.25'
OTHER	NO SECTION	ESTIMATED

1. SUBGRADE REINFORCEMENT GEOTEXTILES SHALL BE INSTALLED OVER ALL A-4, A-7 SOILS PRIOR TO CONSTRUCTING THE BASE AND SUBBASE.
2. THE PAVEMENT STRUCTURE THICKNESSES IDENTIFIED FOR THESE SOIL TYPES ARE REQUIRED UNLESS A SITE SPECIFIC PAVEMENT DESIGN IS DONE. THE TOTAL PAVEMENT STRUCTURE SHALL NOT EXCEED 2.5 FEET.
3. ASPHALT CONCRETE FOR ALL COLLECTORS SHALL BE WSDOT CLASS A.
4. EITHER CONVENTIONAL OR THICK ASPHALT CONSTRUCTION ARE ALLOWED.

OWNER:
IRJA SWANSON
7505 NE 58TH STREET
VANCOUVER, WASHINGTON 98662

CONTACT PERSON:
GARY SANDERS
PRIMELAN PROPERTIES
2320 SW RICHARDSON STREET
PORTLAND, OREGON 97239
(503) 452-8133

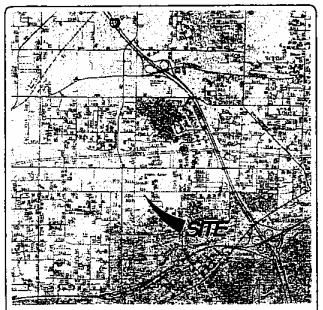

VICINITY MAP
NOT TO SCALE

PREPARED FOR:
PRIMELAN PROPERTIES
2320 NW RICHARDSON STR
PORTLAND, OREGON 97239
(503) 452-8133
GRAY SANDERS, CONTACT

PROJECT
WALNUT GROVE SUBDIVISION
CLARK COUNTY, WASHINGTON

DRAWING TITLE:
PRELIMINARY SITE PLAN

CHECKED BY:
REVISIONS
CADD BY:

Planners
Engineers
Surveyors
LDC
DESIGN GROUP

JOB NO.: 3151
SHEET NO.: 6 of 8
PRESITE