SANITARY SEWER DISTRICTS AND FACILITIES

COMPREHENSIVE PLAN UPDATE, DEIS

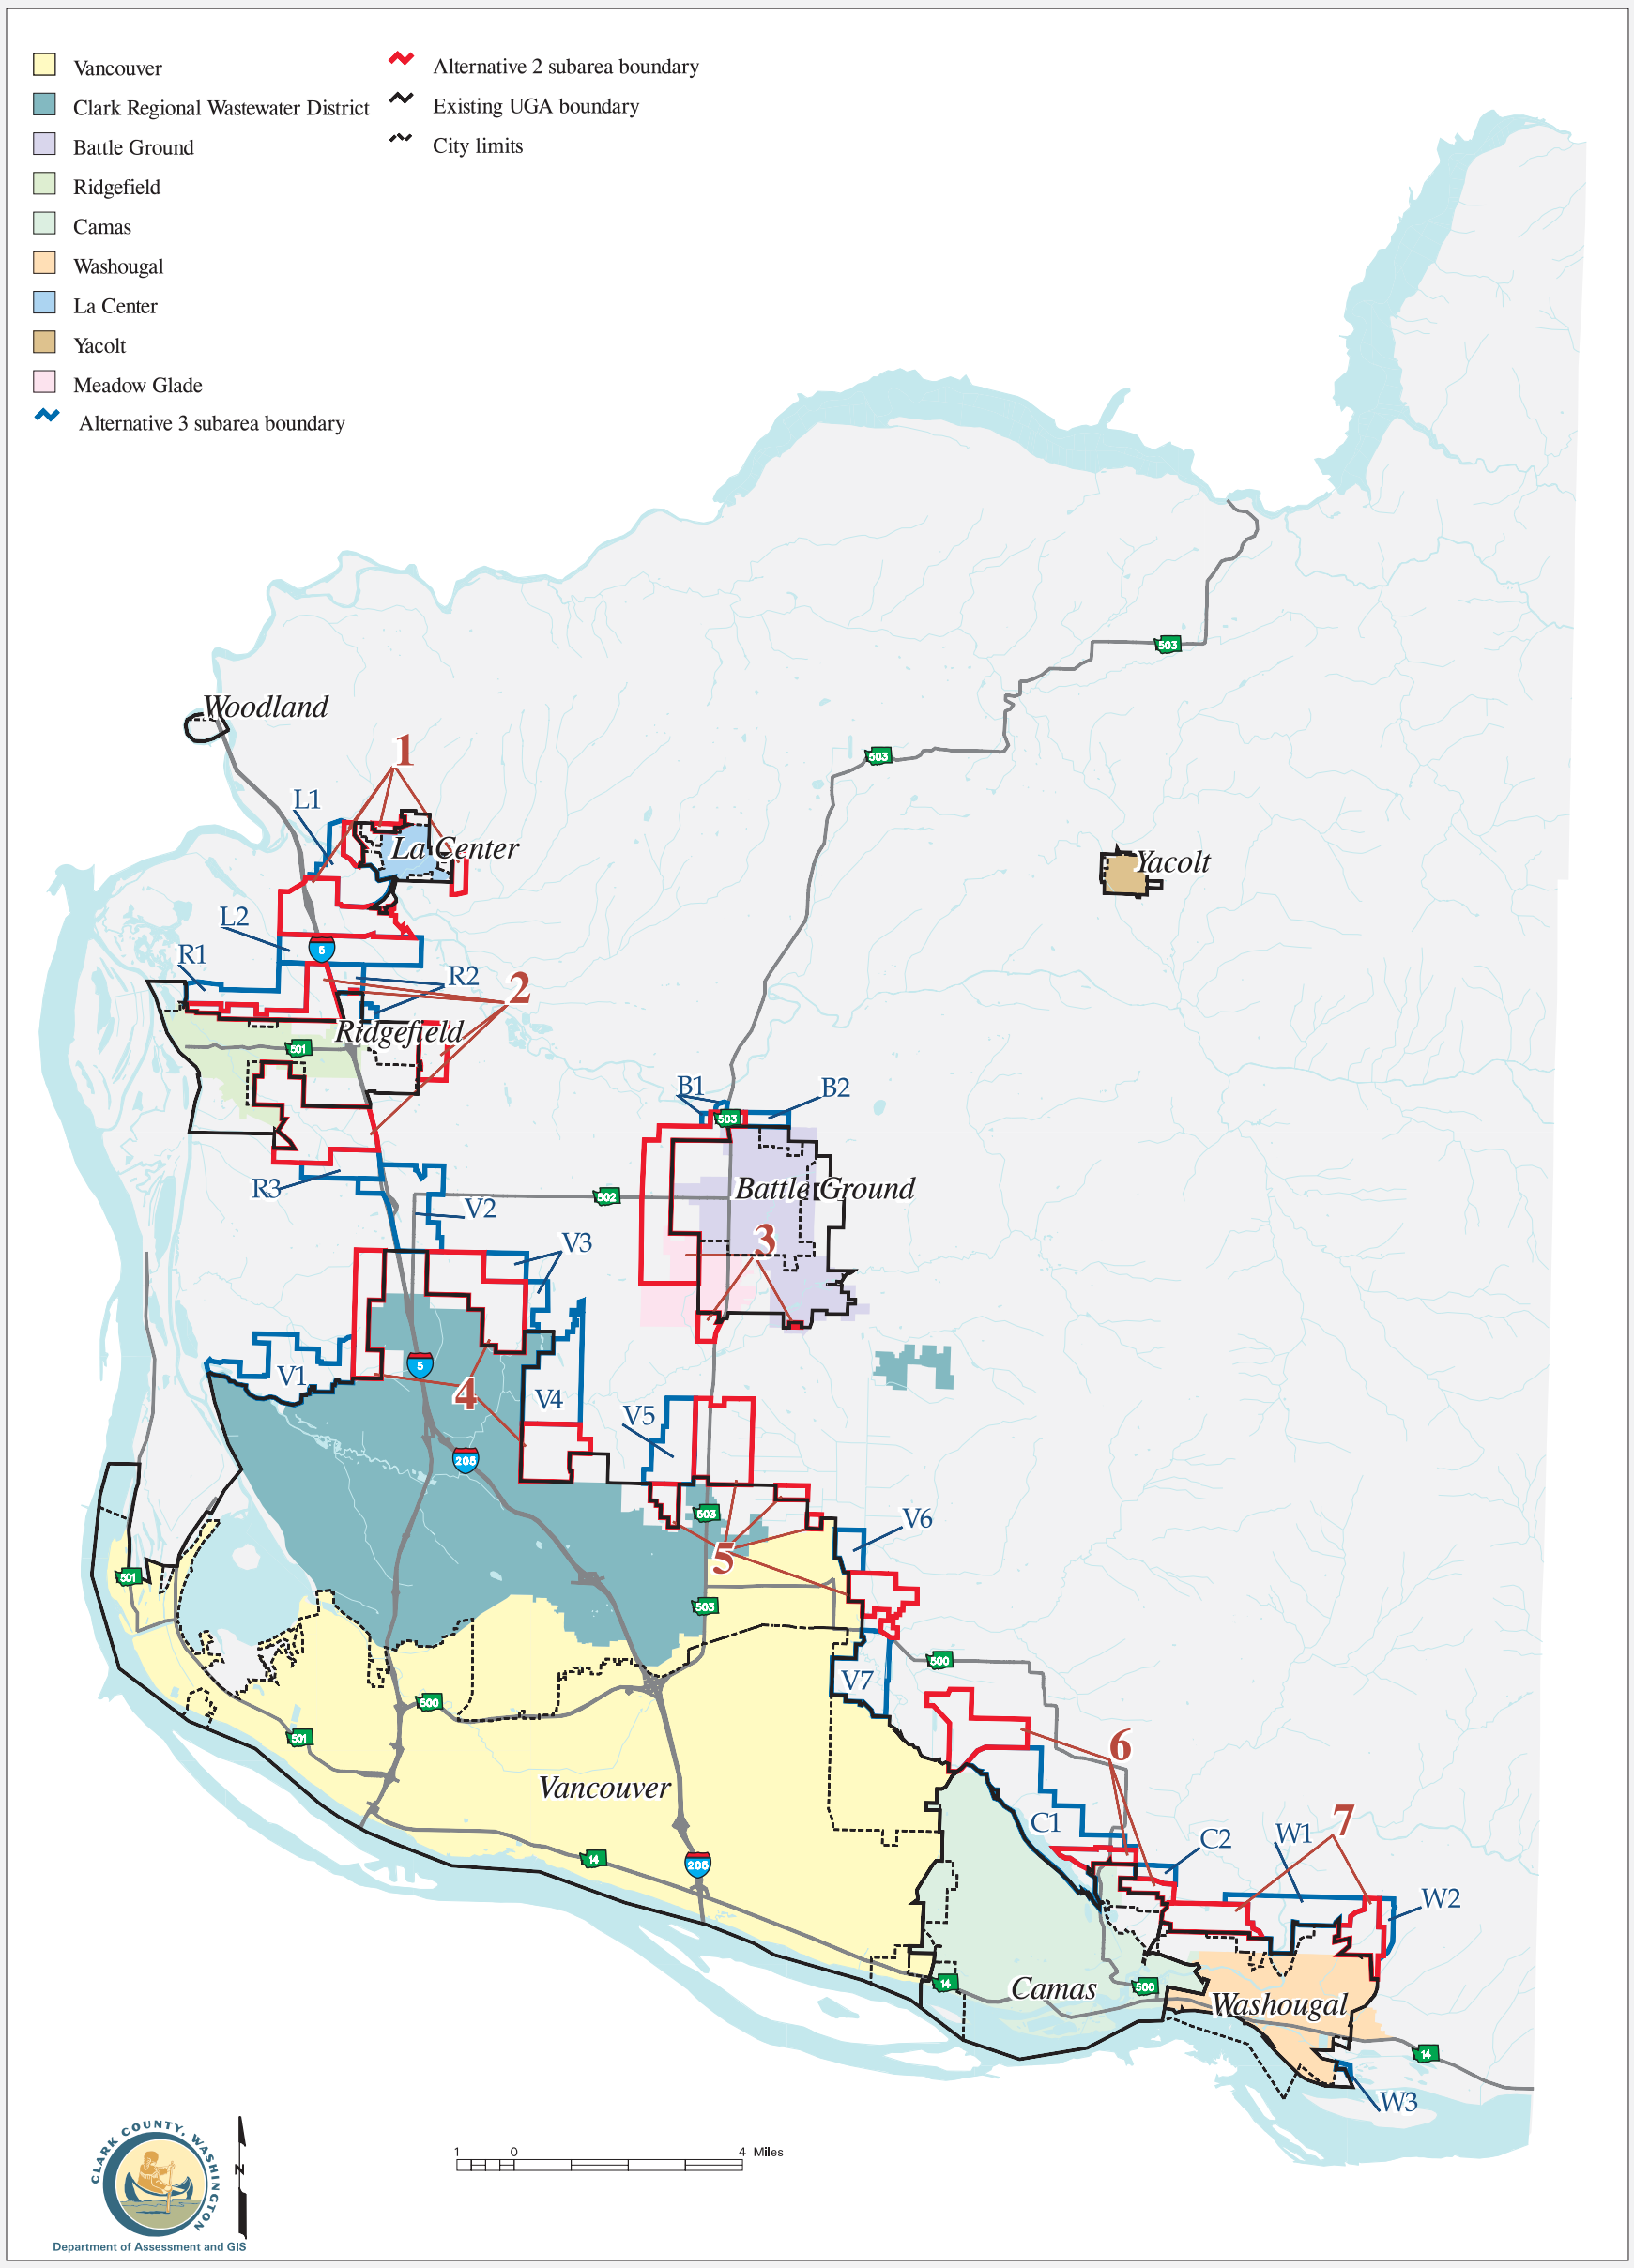

FIGURE 39