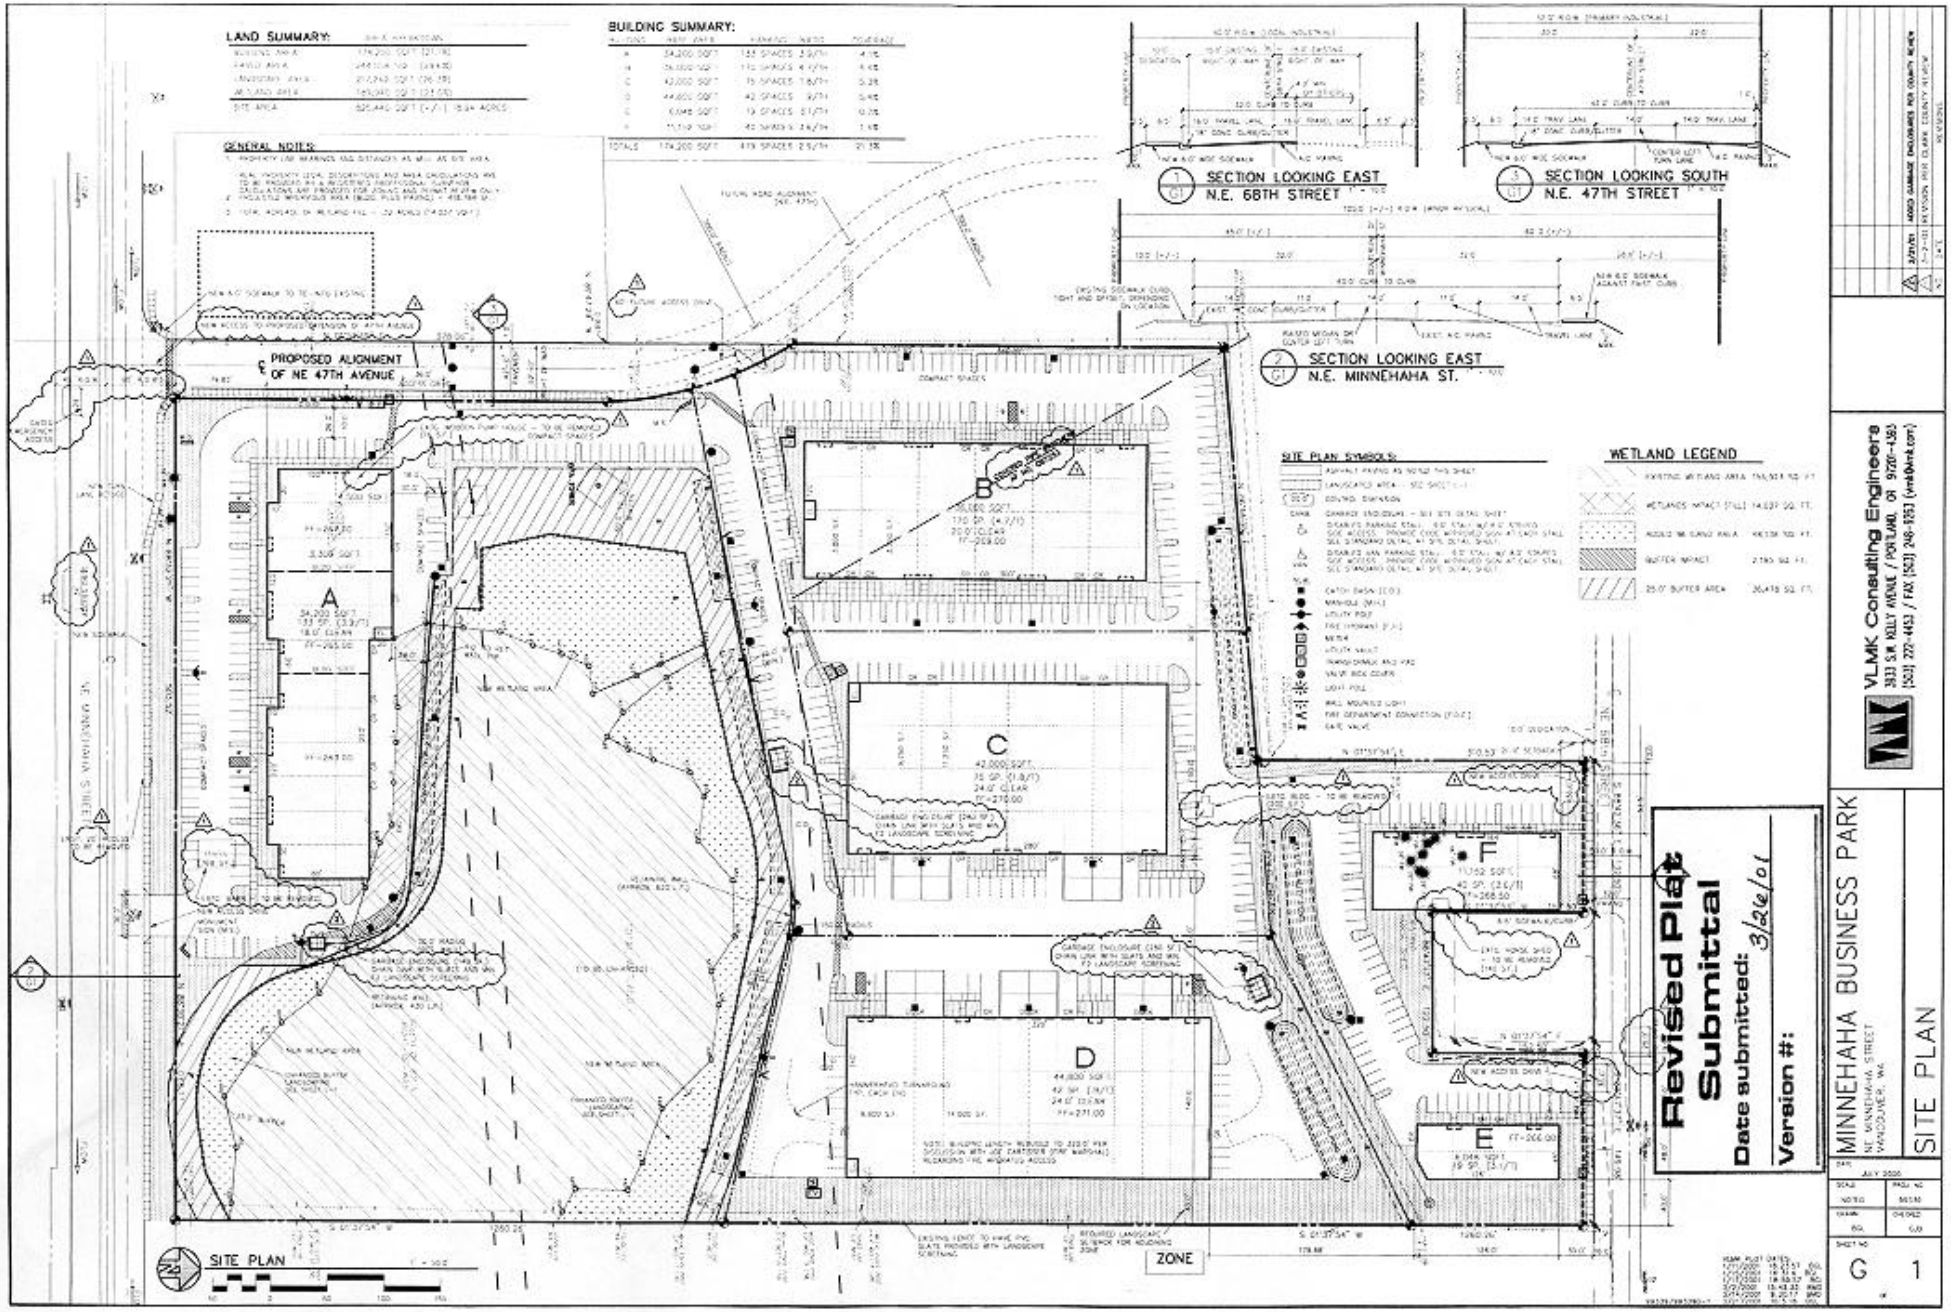
LAND SUMMARY:
BUILDING SUMMARY:
GENERAL NOTES:
SECTION LOOKING EAST
N.E. 68TH STREET
SECTION LOOKING SOUTH
N.E. 47TH STREET
SECTION LOOKING EAST
N.E. MINNEHAHA ST.
PROPOSED ALIGNMENT OF NE 47TH AVENUE
SITE PLAN SYMBOLS
WETLAND LEGEND
A
B
C
D
E
F
ZONE
SITE PLAN
Revised Plat Submittal
Date submitted: 3/26/01
Version #:
VLMK Consulting Engineers
3933 S.W. KELLY AVENUE / PORTLAND, OR 97201-4383
(503) 222-4453 / FAX: (503) 248-9293 (vmk@vmk.com)
MINNEHAHA BUSINESS PARK
NE MINNEHAHA STREET
VANCOUVER, WA
SITE PLAN
JULY 2000
G 1