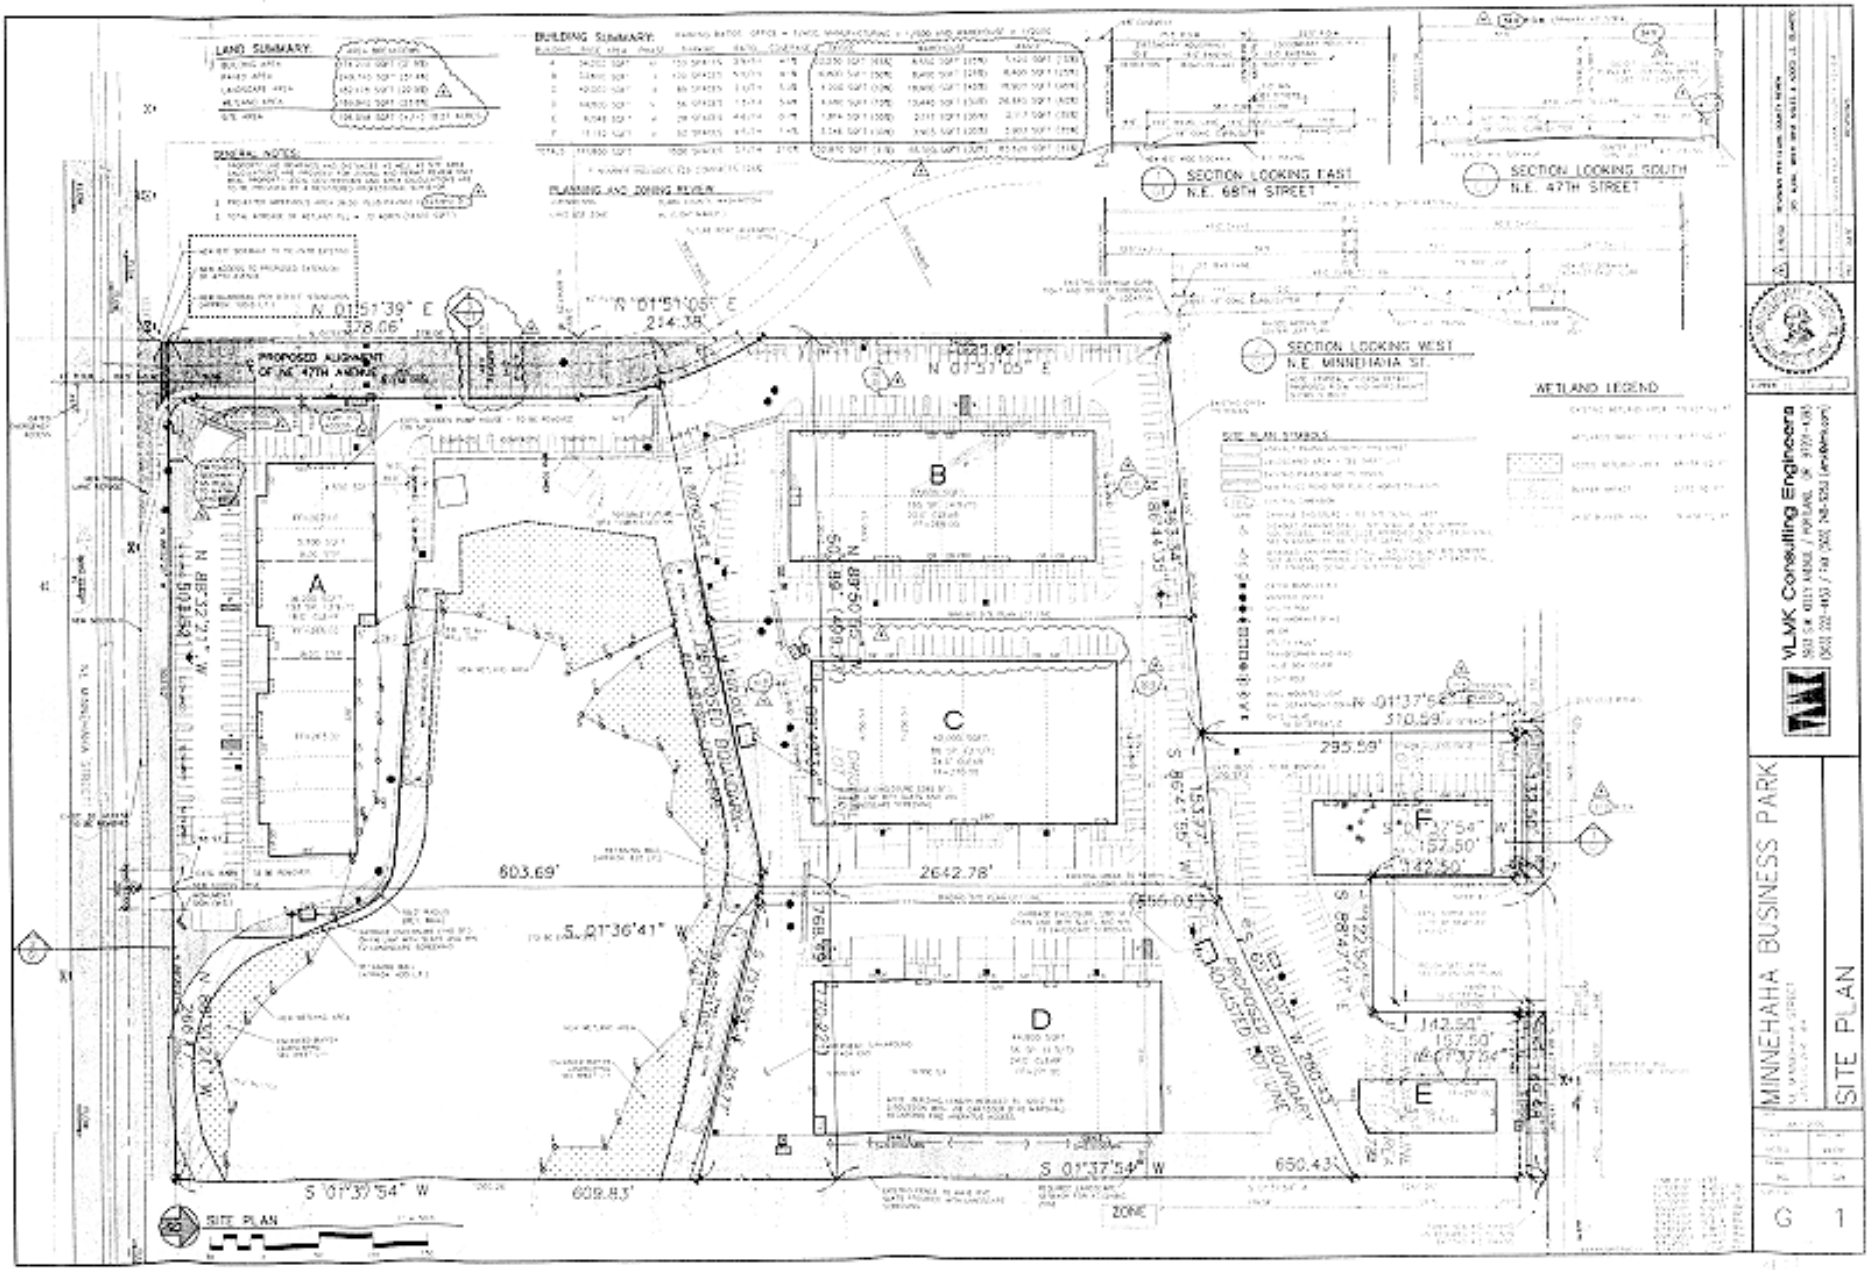
LAND SUMMARY:
BUILDING SUMMARY:
GENERAL NOTES:
PLANNING AND ZONING REVIEW
SECTION LOOKING EAST
N.E. 68TH STREET
SECTION LOOKING SOUTH
N.E. 47TH STREET
SECTION LOOKING WEST
N.E. MINNEHAHA ST.
WETLAND LEGEND
SITE PLAN SYMBOLS
PROPOSED ALIGNMENT OF NE 47TH AVENUE
N 01°51'39" E
378.06'
N 01°51'05" E
214.38'
N 01°51'05" E
A
B
C
D
E
F
603.69'
2642.78'
295.59'
S 01°36'41" W
S 01°37'54" W
609.83'
650.43'
ZONE
SITE PLAN
VLMK Consulting Engineers
MINNEHAHA BUSINESS PARK
SITE PLAN
G
1