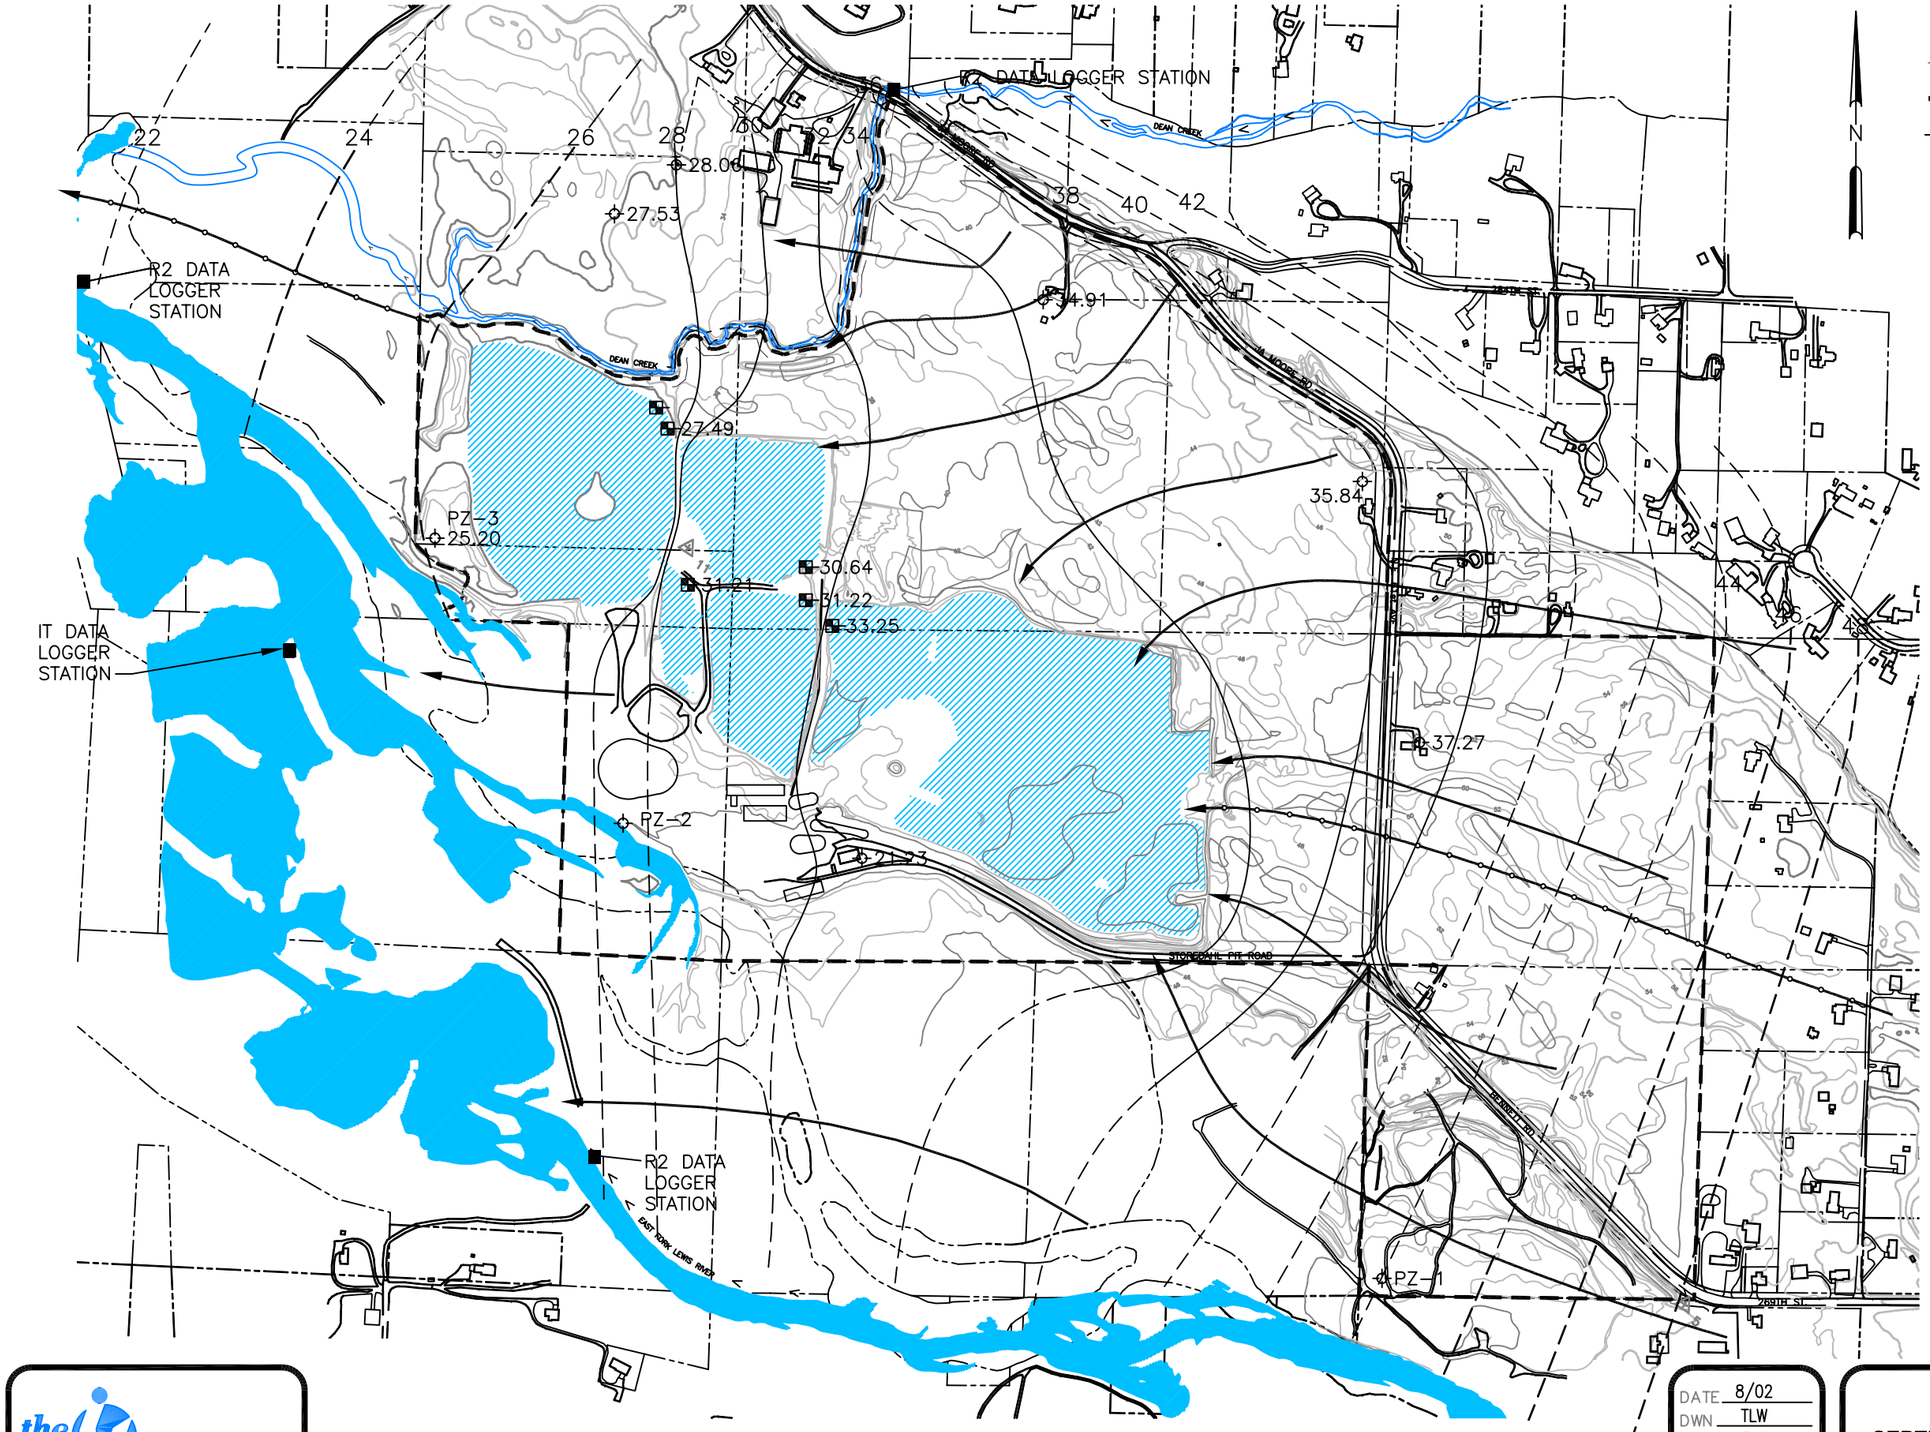

LEGEND

- PROPERTY BOUNDARY
- PROJECT LIMITS
- 20 — GROUNDWATER CONTOUR
- RIVER AND FLOW DIRECTION
- EXISTING POND
- 46.06 — WELL OR PIEZOMETER LOCATION AND GROUNDWATER ELEVATION
- 30.64 — STAFF GAUGE LOCATION AND SURFACE WATER ELEVATION
- 25.24 — SPOT ELEVATION
- CONCEPTUAL GROUNDWATER FLOW PATH
- APPROXIMATE HYPORHEIC LIMIT

0 600 1200

SCALE IN FEET

the group.
EMCON/OWT Solid Waste Services

DATE 8/02
DWN TLW
APP TJS
REV 1
PROJECT NO.
793584

FIGURE 3-17
SEPTEMBER 1998 GROUNDWATER CONTOURS
J.L. STOREDAHL & SONS, INC.
DAYBREAK MINE SITE