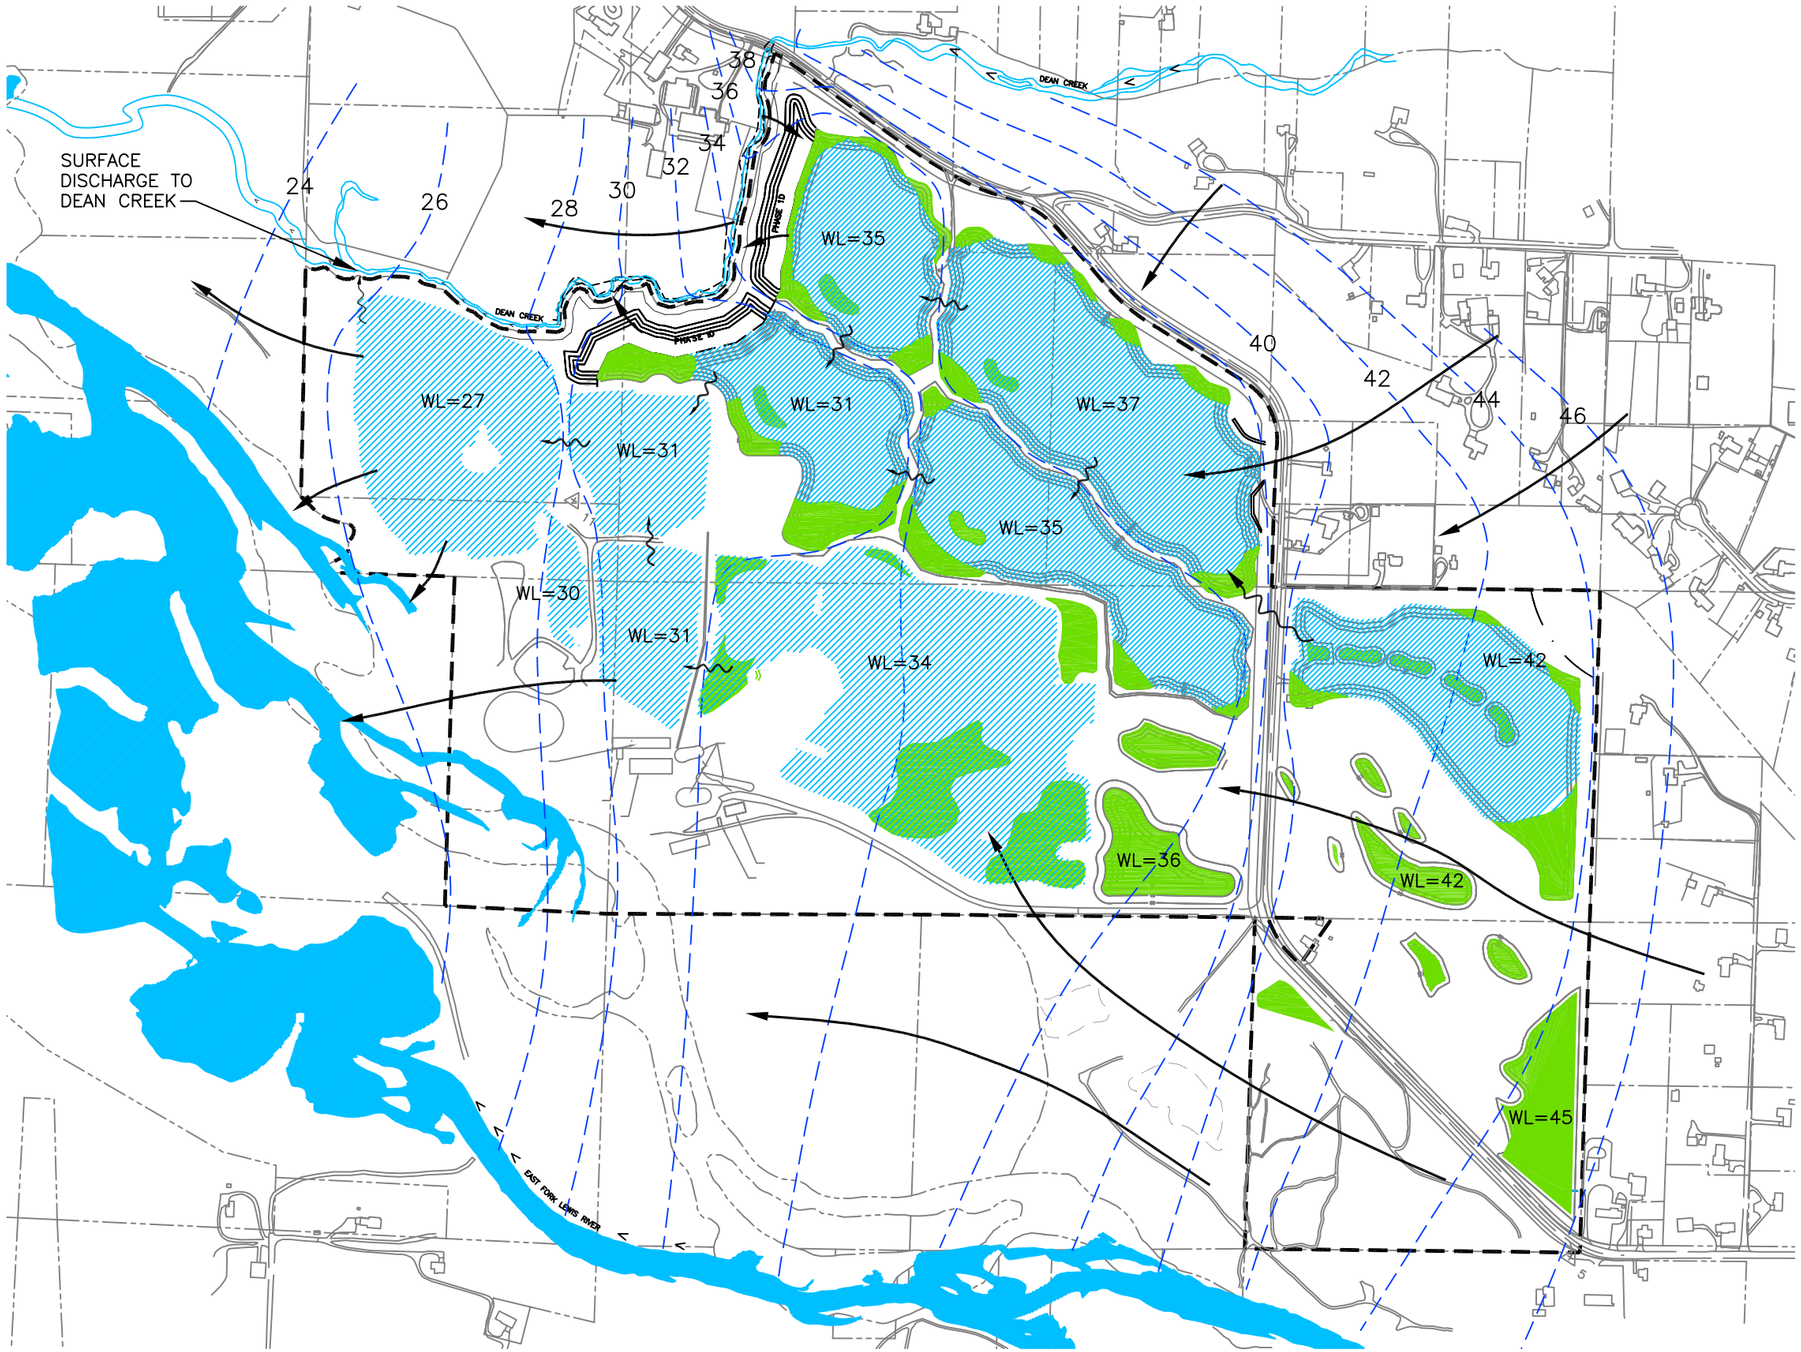

LEGEND

- PARCEL BOUNDARY
- DEAN CREEK SETBACK
- PROJECT LIMITS
- 20 GROUNDWATER CONTOUR
- RIVER AND FLOW DIRECTION
- EXISTING POND
- PROPOSED POND
- CREATED WETLANDS
- SURFACE WATER SPILL ZONE
- CONCEPTUAL GROUNDWATER FLOW PATH

N

0 600 1200

SCALE IN FEET

NOTE:
ELEVATIONS AND LOCATIONS OF CREATED WETLANDS ARE APPROXIMATE.

IT CORPORATION
15055 SW Sequoia Parkway
Suite 140
Portland, Oregon 97224
(503)624-7200 Fax(503)620-7658

FIGURE 3-21
DRY SEASON GROUNDWATER CONTOURS
BUILT CONDITION ALTERNATIVES A-2 & C
J.L. STOREDAHL & SONS, INC.
DAYBREAK MINE SITE

PROJECT NUMBER	APPROVED BY	CHECKED BY	DRAWN BY	OFFICE
793584-3-21			J. Clugston 5/22/2001	Portland

XREF Files: JL_dsgn.dwg JL_surv.dwg Nw_rv_ch.dwg
Dimscale: 1 Ltscale: 600 Psltscale: 0 IMAGE Files: <No Images>