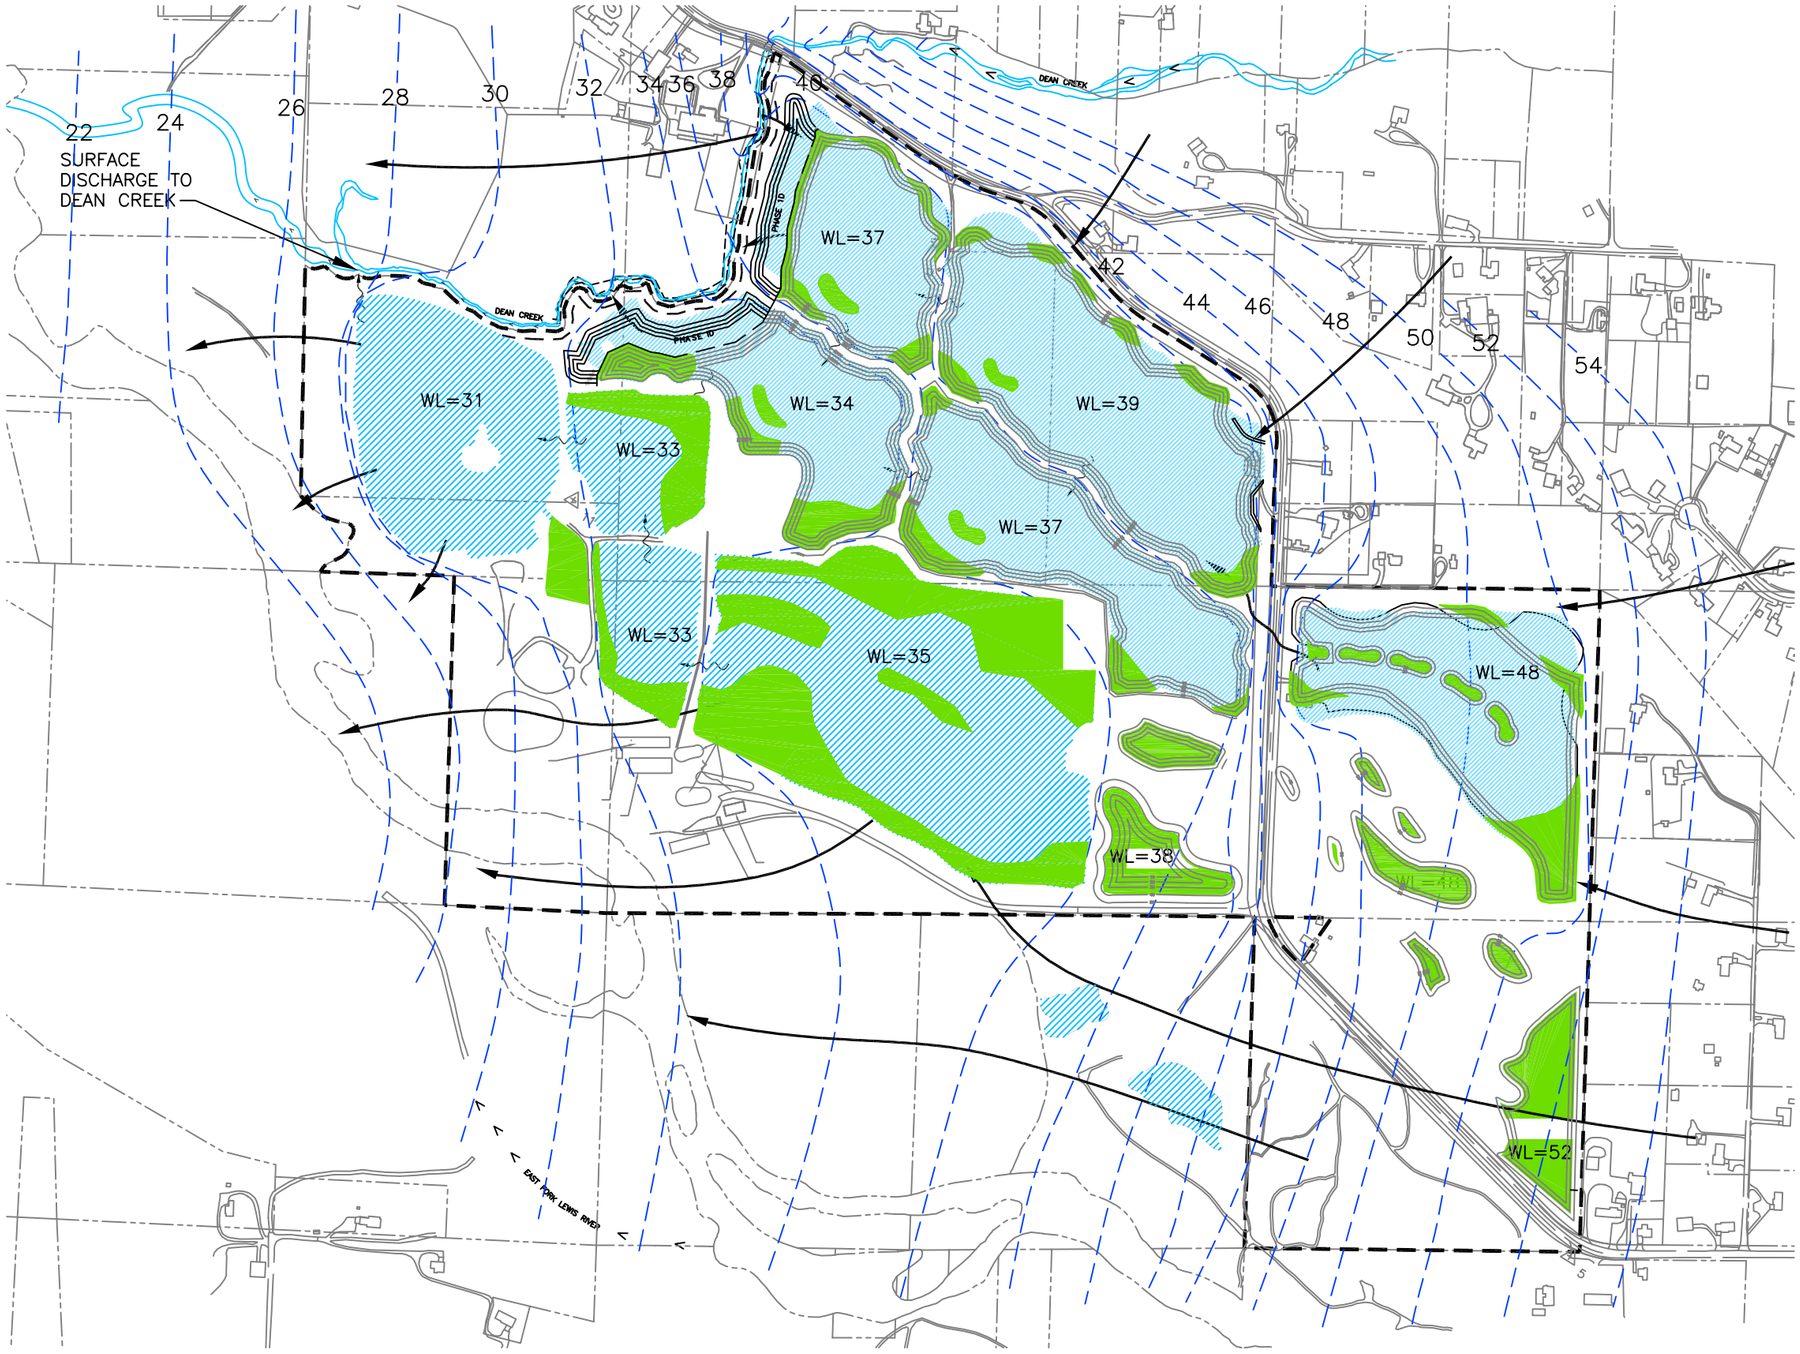

LEGEND

- PARCEL BOUNDARY
- DEAN CREEK SETBACK
- PROJECT LIMITS
- 22 GROUNDWATER CONTOUR
- RIVER AND FLOW DIRECTION
- EXISTING POND
- PROPOSED POND
- CREATED WETLANDS
- SURFACE WATER SPILL ZONE
- CONCEPTUAL GROUNDWATER FLOW PATH

N

0 600 1200

SCALE IN FEET

NOTE:
ELEVATIONS AND LOCATIONS OF CREATED WETLANDS ARE APPROXIMATE.

IT CORPORATION
15055 SW Sequoia Parkway
Suite 140
Portland, Oregon 97224
(503)624-7200 Fax(503)620-7658

FIGURE 3-22
WET SEASON GRONDWATER CONTOURS BUILT CONDITION ALT-B PREFERRED ALTERNATIVE
J.L. STOREDAHL & SONS, INC.
DAYBREAK MINE SITE

PROJECT NUMBER	APPROVED BY	CHECKED BY	DRAWN BY	OFFICE
793584-3-22			J. Clugston 7/10/2000	Portland

Oct 16, 2003 - 9:16am
Z:\Clark County-WA\Storedahl\AutoCAD\EIS AUG 2003\793584-3-22-081903-MMMdwg.dwg