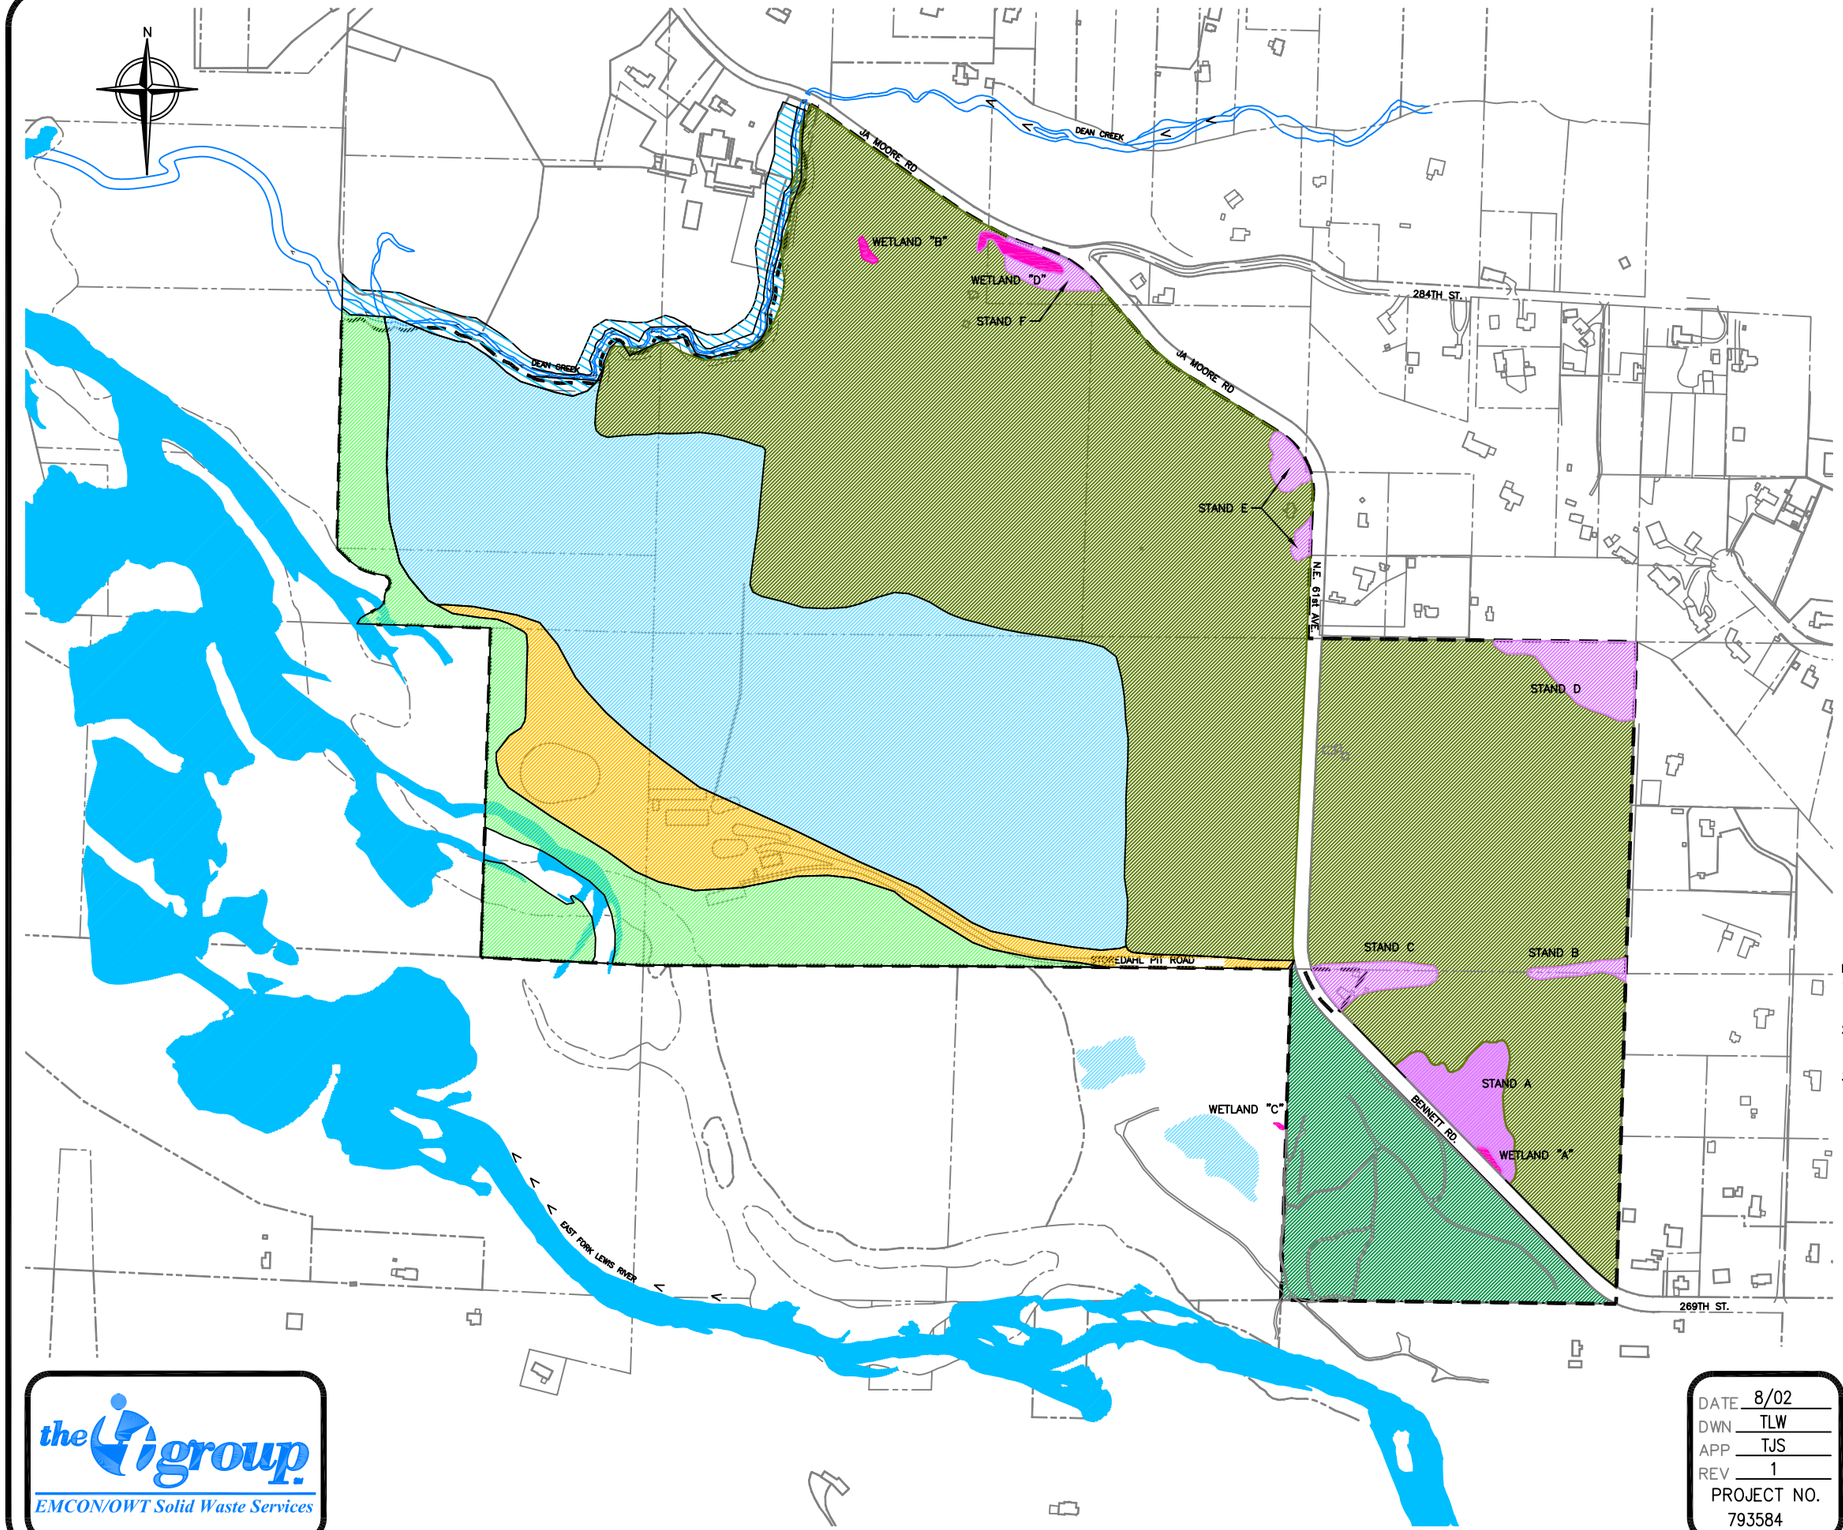

LEGEND:

- STREAM AND FLOW DIRECTION
- SURVEYED OHWM
- PARCEL BOUNDARY
- PROJECT LIMITS
- PASTURE/CULTIVATED FIELD
- RIPARIAN ZONE–DEAN CREEK
- RIPARIAN ZONE–EAST FORK OF THE LEWIS RIVER
- MIXED FOREST
- DISTURBED WOODLAND UNDER ACTIVE RESTORATION
- PONDS AND ASSOCIATED NEAR–SHORE HABITAT
- PROCESSING OPERATIONS AREA
- WETLANDS
- RIVER AND FLOW DIRECTION

NOTES:

1. HABITAT TYPES IDENTIFIED IN VEGETATION AND WILDLIFE EVALUATION (SITE PLAN REPORT APPENDIX A)
2. FOR WETLANDS DESCRIPTION SEE WETLANDS DELINEATION REPORT (SITE PLAN REPORT APPENDIX B)
3. EXTENT OF EXISTING HABITAT TYPES ARE APPROXIMATED FROM THE VEGETATION AND WILDLIFE EVALUATION.

SCALE

0 600 1200 FEET

the group.
EMCON/OWT Solid Waste Services

DATE 8/02
DWN TLW
APP TJS
REV 1
PROJECT NO.
793584

FIGURE 3-24
EXISTING VEGETATION CLASSES AND NATURAL FEATURES
J.L. STOREDAHL & SONS, INC.
DAYBREAK MINE SITE