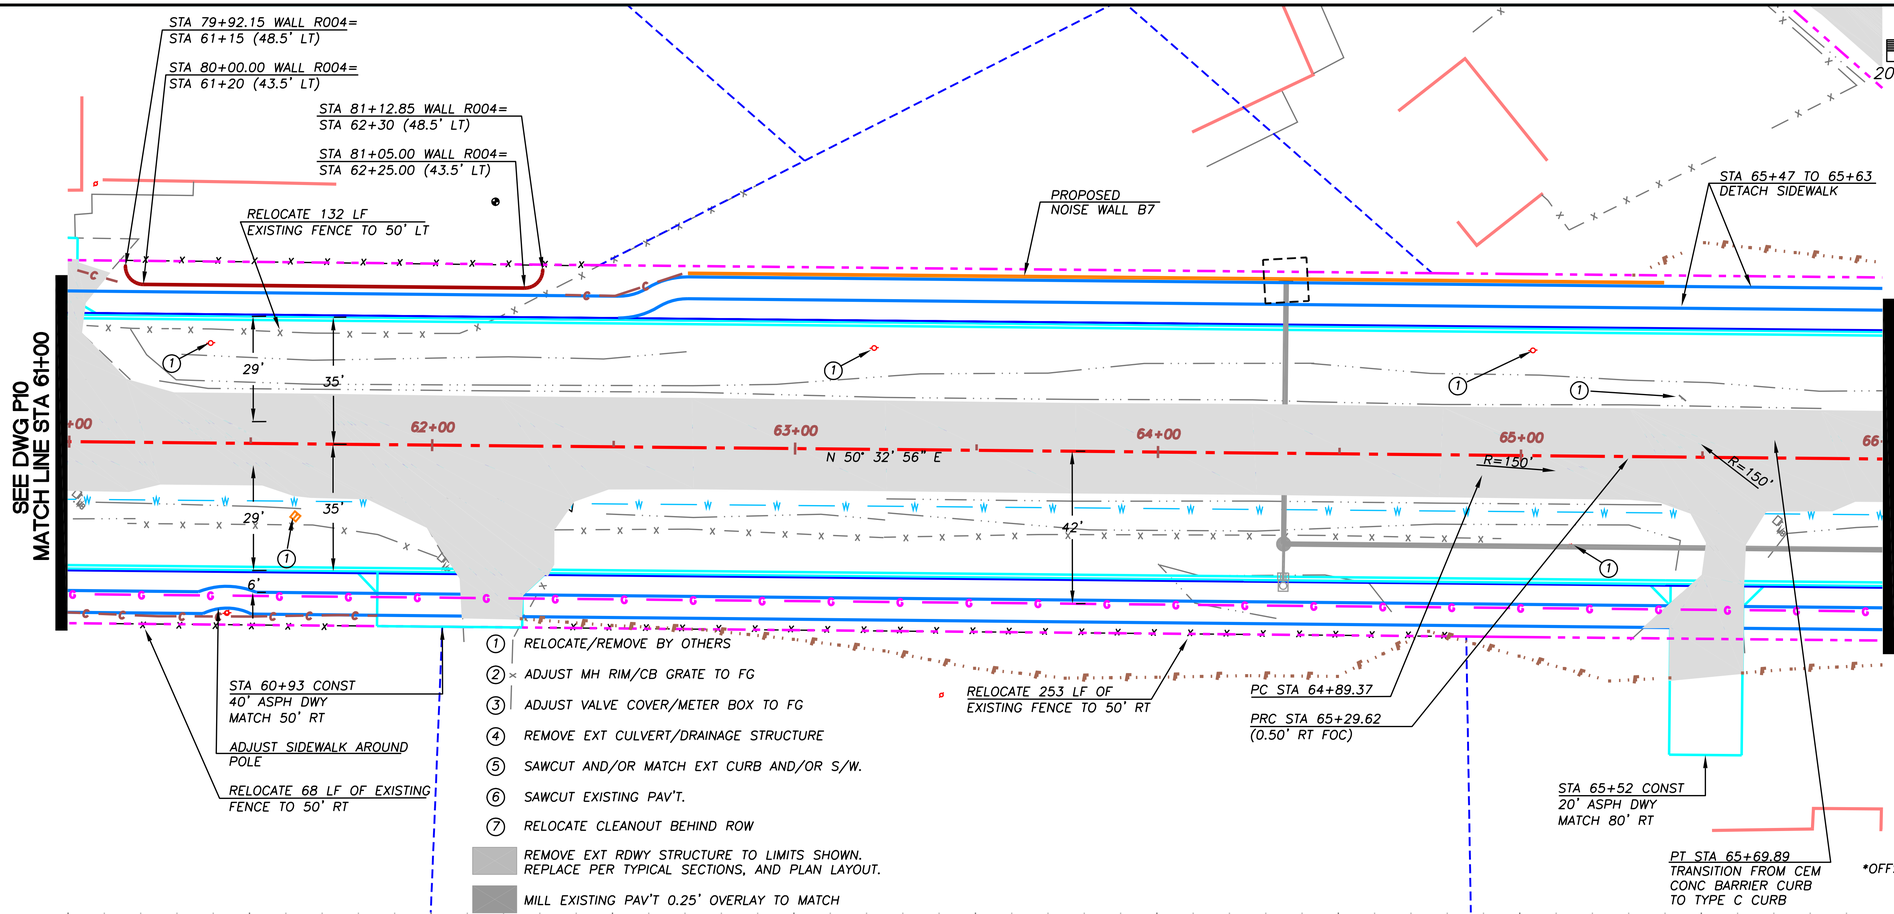

1. RELOCATE/REMOVE BY OTHERS
2. ADJUST MH RIM/CB GRATE TO FG
3. ADJUST VALVE COVER/METER BOX TO FG
4. REMOVE EXT CULVERT/DRAINAGE STRUCTURE
5. SAWCUT AND/OR MATCH EXT CURB AND/OR S/W.
6. SAWCUT EXISTING PAV'T.
7. RELOCATE CLEANOUT BEHIND ROW

REMOVE EXT RDWY STRUCTURE TO LIMITS SHOWN. REPLACE PER TYPICAL SECTIONS, AND PLAN LAYOUT.

MILL EXISTING PAV'T 0.25' OVERLAY TO MATCH

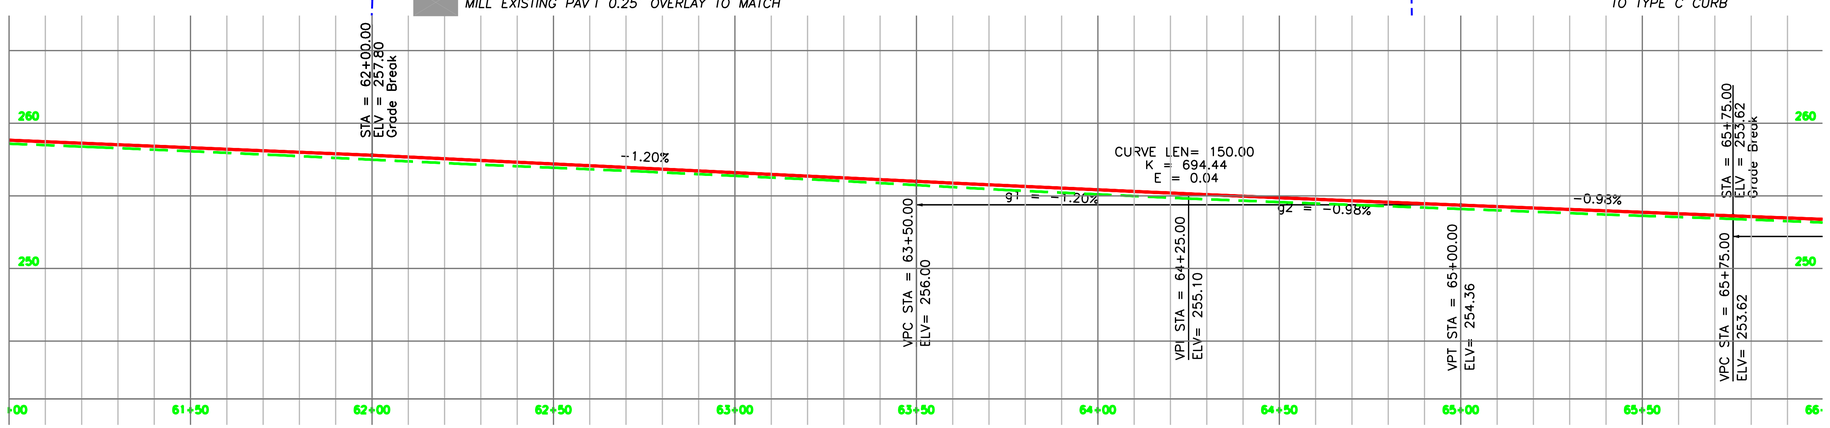

BEGIN
NORMAL CROWN
STA 61+22
CL PROFILE GRADE AND PIVOT POINT
LT CURB LINE
LT & RT -0.02 FT/FT

UNADJUSTED EARTHWORK QUANTITIES

EXCAVATION	1680
EMBANKMENT	1660

DESIGNED	MME
DRAWN	BAK
CRP	301422
HOR.	1"=20'
VERT.	1"=5'
DATE	3/18/02
DWG.	PP11
SHEET	OF

CALL 48 HOURS BEFORE YOU DIG 1-800-553-4344 "It's the Law" NORTHWEST UTILITIES NOTIFICATION CENTER

MICHAEL M. EMRICK STATE OF WASHINGTON 29030 REGISTERED PROFESSIONAL ENGINEER
EXPIRES: MAY 26, 2005

DESIGN & ENGINEERING DIVISION
DESIGN SECTION

ST. JOHNS RD (NE 50TH TO NE 72ND)
PLAN & PROFILE (STA 61+00 TO 66+00)

proud past, promising future
CLARK COUNTY WASHINGTON