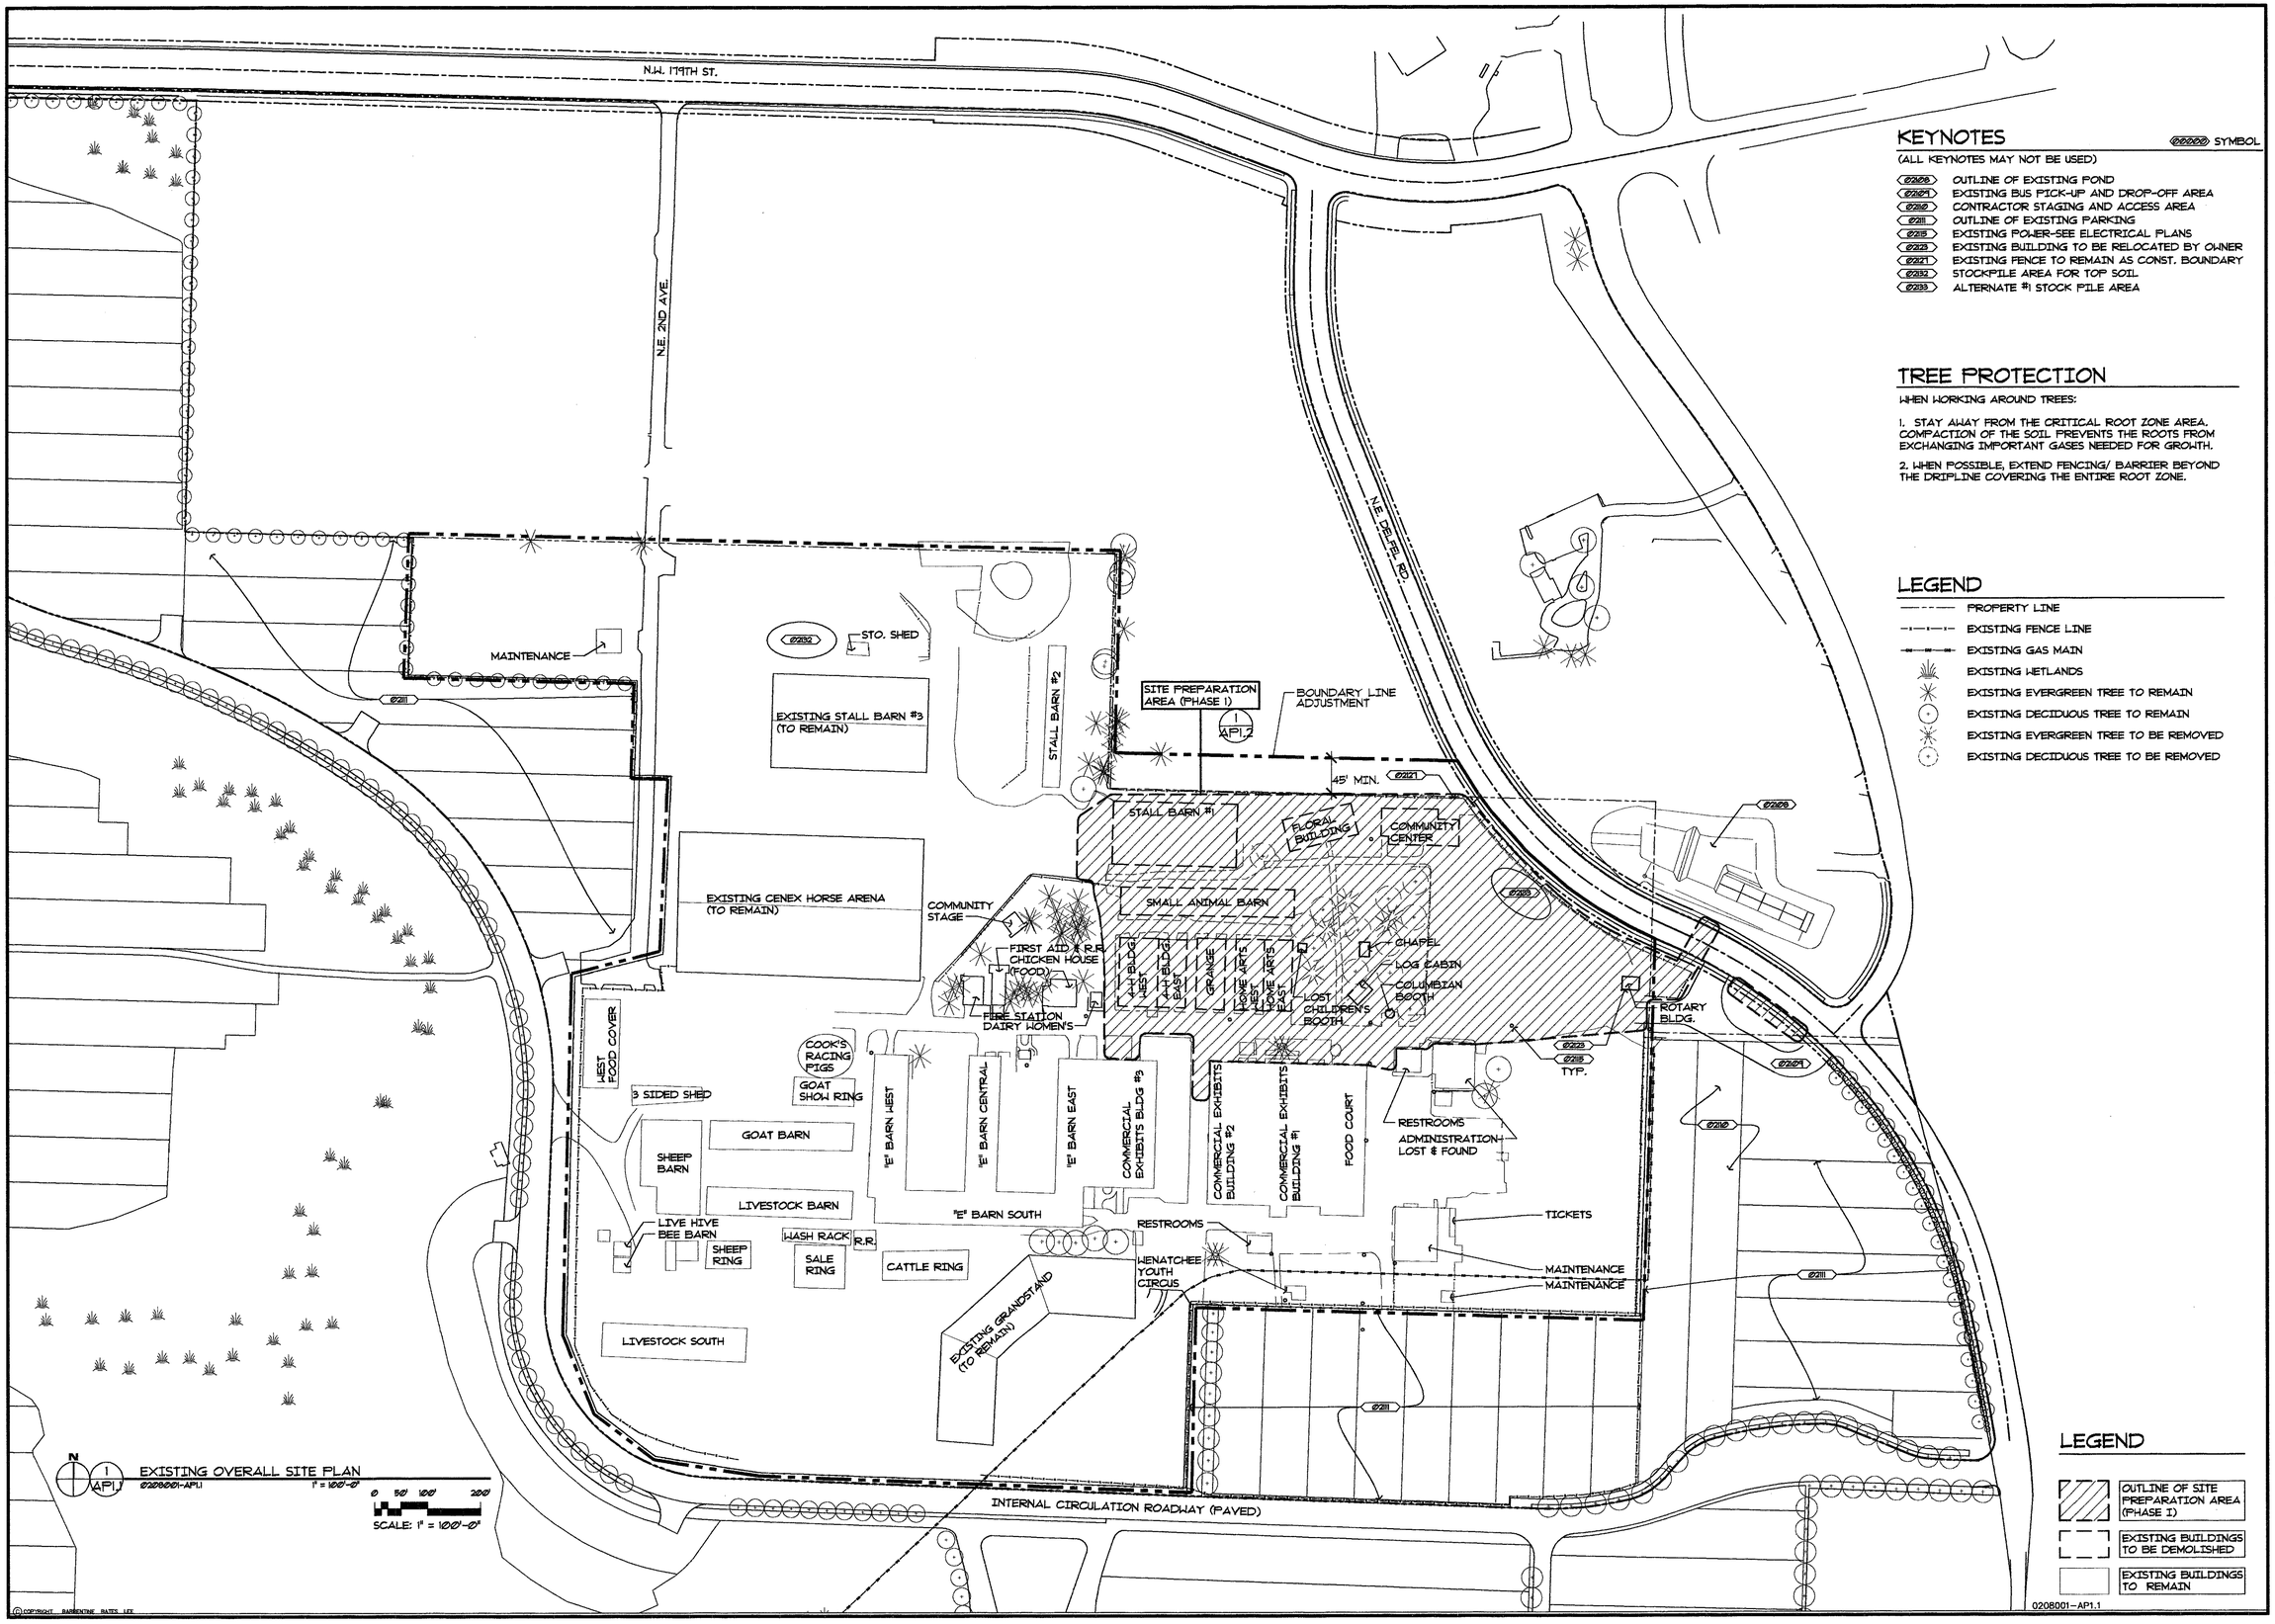

KEYNOTES

SYMBOL

(ALL KEYNOTES MAY NOT BE USED)

- 0208 OUTLINE OF EXISTING POND
- 0209 EXISTING BUS PICK-UP AND DROP-OFF AREA
- 0210 CONTRACTOR STAGING AND ACCESS AREA
- 0211 OUTLINE OF EXISTING PARKING
- 0215 EXISTING POWER-SEE ELECTRICAL PLANS
- 0223 EXISTING BUILDING TO BE RELOCATED BY OWNER
- 0227 EXISTING FENCE TO REMAIN AS CONST. BOUNDARY
- 0232 STOCKPILE AREA FOR TOP SOIL
- 0233 ALTERNATE #1 STOCK PILE AREA

TREE PROTECTION

WHEN WORKING AROUND TREES:

1. STAY AWAY FROM THE CRITICAL ROOT ZONE AREA. COMPACTION OF THE SOIL PREVENTS THE ROOTS FROM EXCHANGING IMPORTANT GASES NEEDED FOR GROWTH.
2. WHEN POSSIBLE, EXTEND FENCING/ BARRIER BEYOND THE DRIPLINE COVERING THE ENTIRE ROOT ZONE.

LEGEND

- PROPERTY LINE
- EXISTING FENCE LINE
- EXISTING GAS MAIN
- EXISTING WETLANDS
- EXISTING EVERGREEN TREE TO REMAIN
- EXISTING DECIDUOUS TREE TO REMAIN
- EXISTING EVERGREEN TREE TO BE REMOVED
- EXISTING DECIDUOUS TREE TO BE REMOVED

LEGEND

- OUTLINE OF SITE PREPARATION AREA (PHASE I)
- EXISTING BUILDINGS TO BE DEMOLISHED
- EXISTING BUILDINGS TO REMAIN

0208001-AP1.1

4222 REGISTERED ARCHITECT
ROBERT CAMERON BARRENTINE
STATE OF WASHINGTON

ARCHITECTS Barrentine Bates Lee

ARCHITECTURE 1700 BROADWAY, SUITE 215 VANCOUVER, WA 98660 (360) 695-1224 FAX 695-1228

PLANNING VANCOUVER, WA 98660 (360) 695-1224 FAX 695-1228

INTERIOR DESIGN (360) 695-1224 FAX 695-1228

CLARK COUNTY FAIRGROUNDS
STAGE I SITE PREPARATION
17402 NE DELFEL ROAD RIDGEFIELD WASHINGTON

EXISTING OVERALL SITE PLAN

02080.01.V
JOB NO.
10/17/03
DATE
REVISIONS

AP1.1