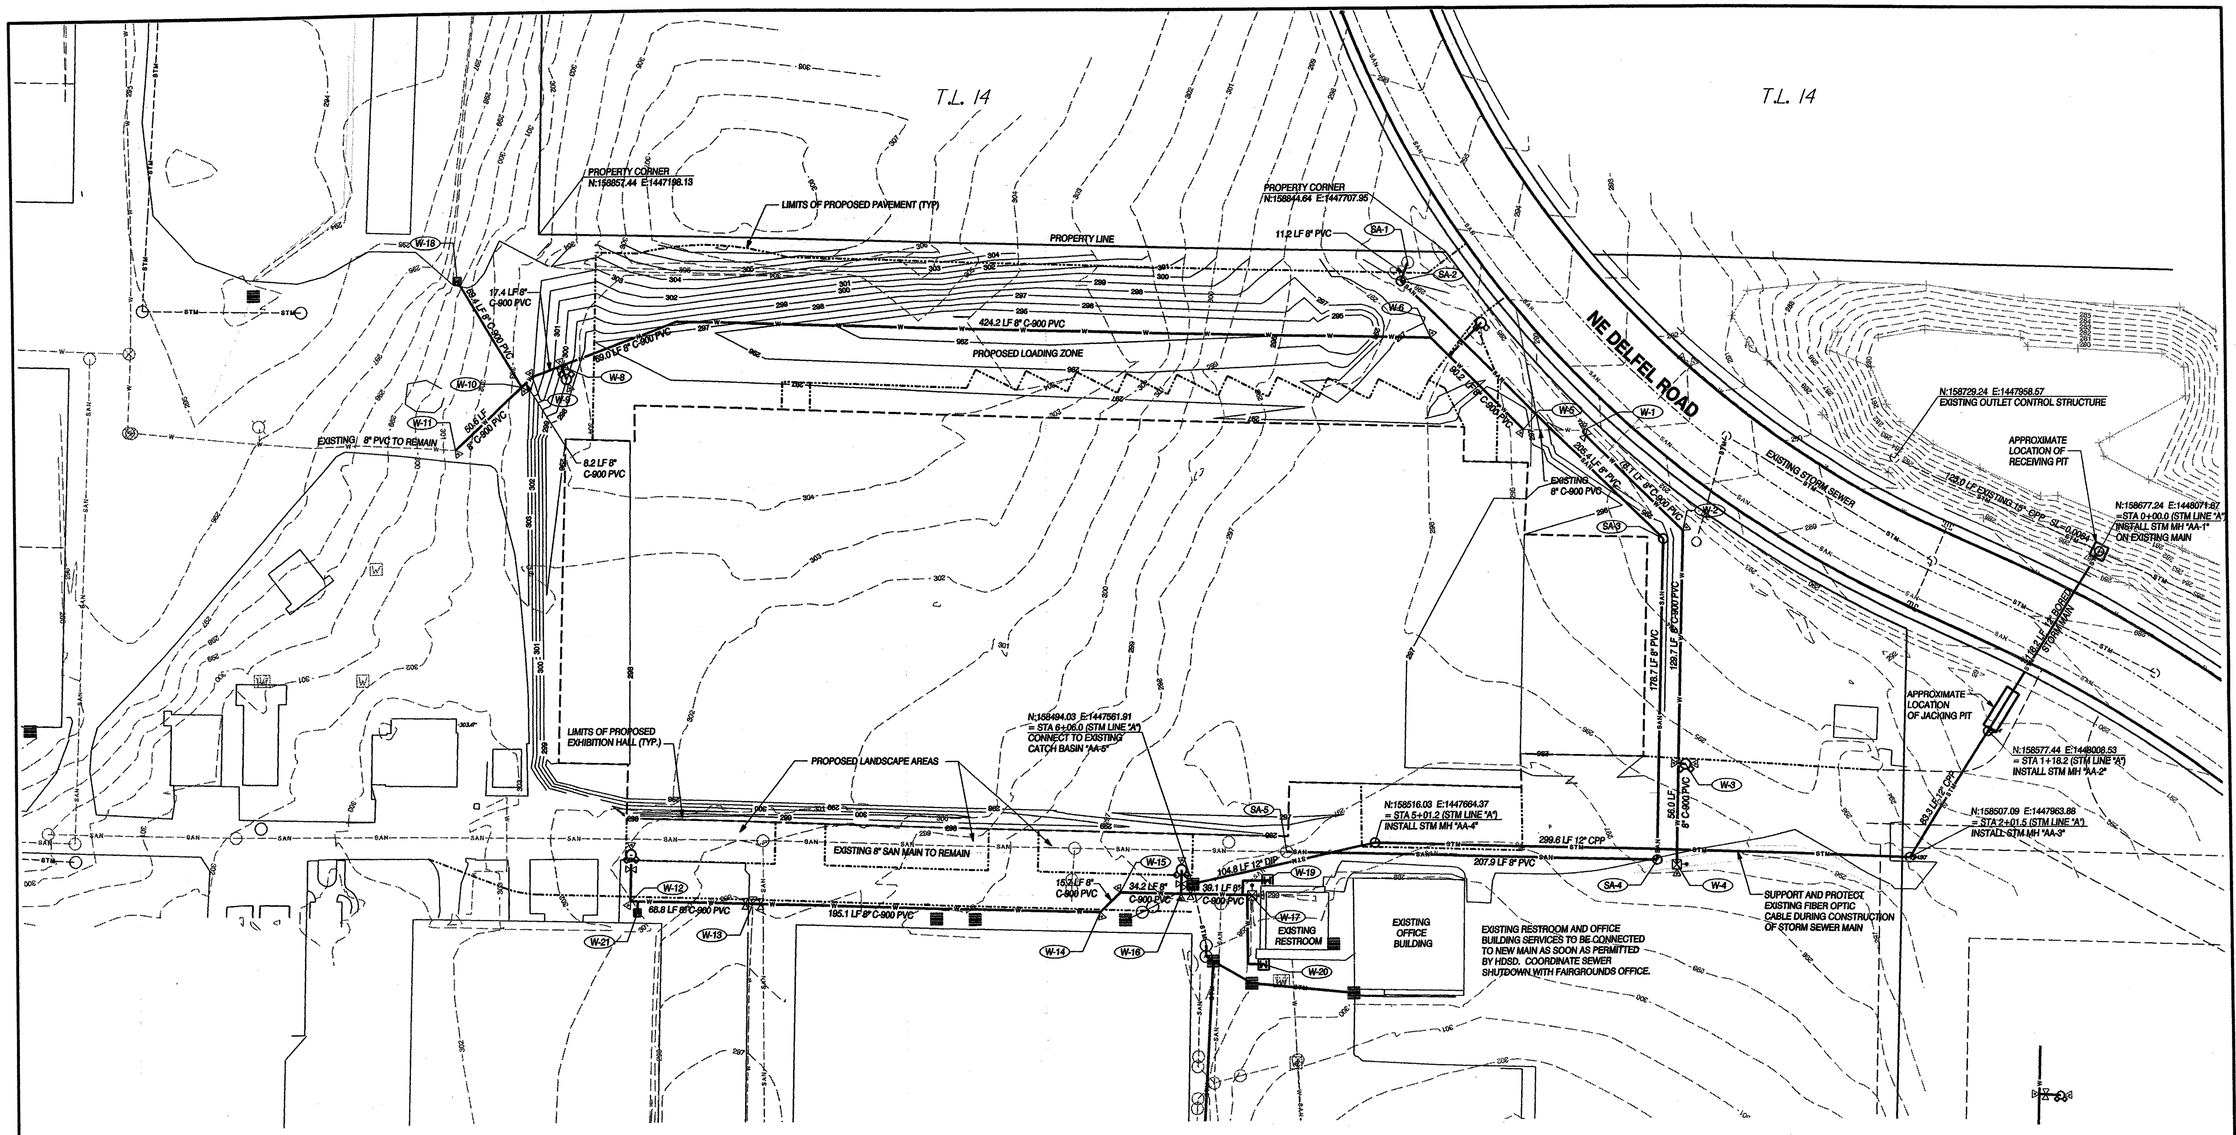

W-3 DETAIL

SANITARY SEWER NOTES

SA-1 EXISTING SAN MH "SA-1"
N:158839.01 E:1447686.18
= STA 0+00.0 (SAN LINE "A")

SA-2 INSTALL SAN MH "SA-2"
N:158828.58 E:1447682.10
= STA 0+11.2 (SAN LINE "A")
= STA 0+00.0 (SAN LINE "B")

SA-3 INSTALL SAN MH "SA-3"
N:158883.94 E:1447827.86
= STA 2+18.6 (SAN LINE "A")

SA-4 INSTALL SAN MH "SA-4"
N:158505.31 E:1447822.53
= STA 3+95.3 (SAN LINE "A")

SA-5 EXISTING SAN MH "SA-5"
N:158611.51 E:1447814.74
= STA 6+03.2 (SAN LINE "A")

WATER NOTES

W-1 N:158774.76 E:1447783.60
INSTALL:
(1) 8" X 8" TAPPING SLEEVE
(1) 8" 45° BEND
(1) 8" GATE VALVE FLG X MJ W/MEGA-LUG RESTRAINTS
(1) VALVE BOX
(1) THRUST BLOCK

W-2 N:158868.38 E:1447839.00
INSTALL:
(1) 8" 45° BEND MJ W/MEGA-LUG RESTRAINTS
(1) THRUST BLOCK

W-3 N:158558.73 E:1447835.13
INSTALL:
(1) FIRE HYDRANT ASSEMBLY
(1) 8" X 6" TEE MJ X SIDE FLG W/MEGA-LUG RESTRAINTS
(1) 6" GATE VALVE FLG X MJ W/MEGA-LUG RESTRAINTS
(1) VALVE BOX
(4) LF 6" DIP
(2) THRUST BLOCK

W-4 N:158502.78 E:1447833.46
INSTALL:
(1) 8" D.I. CAP MJ
(1) TEMPORARY BLOWOFF ASSEMBLY
(1) THRUST BLOCK

W-5 N:158745.66 E:1447750.05
INSTALL:
(1) 8" 45° BEND MJ W/MEGA-LUG RESTRAINTS
(1) THRUST BLOCK

W-6 N:158796.80 E:1447698.50
INSTALL:
(1) 45° BEND MJ W/MEGA-LUG RESTRAINTS
(1) THRUST BLOCK

W-7 NOT USED

W-8 N:158783.53 E:1447209.78
INSTALL:
(1) FIRE HYDRANT ASSEMBLY
(1) 8" X 6" TEE MJ X SIDE FLG W/MEGA-LUG RESTRAINTS
(1) 6" GATE VALVE FLG X MJ W/MEGA-LUG RESTRAINTS
(8) LF 6" DIP
(1) VALVE BOX
(2) THRUST BLOCK

W-9 N:158807.45 E:1447274.47
INSTALL:
(1) 8" 22-1/2° BEND MJ W/MEGA-LUG RESTRAINTS
(1) THRUST BLOCK

W-10 N:158777.49 E:1447193.42
INSTALL:
(1) 8" 22-1/2° BEND W/MEGA-LUG RESTRAINTS
(1) THRUST BLOCK

W-11 N:158737.55 E:1447150.28
INSTALL:
(1) 8" 45° BEND MJ W/MEGA-LUG RESTRAINTS
(1) THRUST BLOCK

W-12 N:148485.51 E:1447246.06
INSTALL:
(1) FIRE HYDRANT ASSEMBLY
(1) 8" 90° BEND MJ W/MEGA-LUG RESTRAINTS
(1) 6" GATE VALVE W/MEGA-LUG RESTRAINTS
(26) LF 6" DIP
(1) VALVE BOX
(2) THRUST BLOCK

W-13 N:158483.77 E:1447314.71
INSTALL:
(1) 8" TEE MJ W/MEGA-LUG RESTRAINTS
(1) 8" GATE VALVE MJ W/MEGA-LUG RESTRAINTS
(1) 8" X 6" REDUCER MJ W/MEGA-LUG RESTRAINTS
(1) 6" GATE VALVE MJ W/MEGA-LUG RESTRAINTS
(2) VALVE BOX
(1) THRUST BLOCK

W-14 N:158478.81 E:1447509.82
INSTALL:
(1) 8" 45° BEND MJ W/MEGA-LUG RESTRAINTS
(1) THRUST BLOCK

W-15 N:158489.61 E:1447521.19
INSTALL:
(1) 8" 45° BEND MJ W/MEGA-LUG RESTRAINTS
(1) THRUST BLOCK

W-16 N:158488.74 E:1447555.35
INSTALL:
1) FIRE HYDRANT ASSEMBLY
(1) 8" X 6" TEE MJ X SIDE FLG W/MEGA-LUG RESTRAINTS
(1) 6" GATE VALVE FLG X MJ W/MEGA-LUG RESTRAINTS
(1) 8" GATE VALVE MJ W/MEGA-LUG RESTRAINTS
(13) LF 6" DIP
(2) VALVE BOX
(2) THRUST BLOCK

W-17 N:158487.75 E:1447594.47
INSTALL:
(1) 8" DI CAP MJ W/MEGA-LUG RESTRAINTS
(1) BLOWOFF ASSEMBLY
(1) THRUST BLOCK

W-18 INSTALL STANDARD 1" WATER SERVICE. COORDINATE WITH FAIRGROUNDS STAFF TO ENSURE CONNECTION WITH EXISTING SERVICE LINE(S) TO STALL BARN(S) AND CARETAKER'S RESIDENCE.

W-19 INSTALL STANDARD 1" WATER SERVICE FOR RESTROOM BUILDING. COORDINATE WITH FAIRGROUNDS STAFF TO ENSURE CONNECTION WITH EXISTING SERVICE LINE.

W-20 INSTALL STANDARD 1" WATER SERVICE FOR OFFICE BUILDING. COORDINATE WITH FAIRGROUNDS STAFF TO ENSURE CONNECTION WITH EXISTING SERVICE LINE.

W-21 RELOCATE EXISTING 2" WATER SERVICE METER. COORDINATE WITH FAIRGROUNDS STAFF TO ENSURE CONNECTION WITH EXISTING SERVICE LINE.

PRELIMINARY FOR BID PURPOSES ONLY

SCALE: 1"=40'
-40 0 40 80

PETER A. TUCKER
STATE OF WASHINGTON
21817
REGISTERED
PROFESSIONAL ENGINEER
EXPIRES 3/22/04
10/20/03

©COPYRIGHT BARRETTINE BATES LEE

j:\data\7000\7400\7480\7486.e.site.prep.utils.dgn
j:\data\tables\utilplanprof.tbl

GLSON LAND SURVEYORS
ENGINEERS
ENGINEERING INC.
1111 BROADWAY, VANCOUVER, WA 98660
360-695-1385
503-289-9600

ARCHITECTS
Barrettine Bates Lee

ARCHITECTURE
PLANNING
INTERIOR DESIGN

CLARK COUNTY FAIRGROUNDS
STAGE I - SITE PREPARATION
17402 NE DELFEL ROAD RIDGEFIELD WASHINGTON

UTILITY RELOCATION PLAN

02060.01.V
JOB NO.
10/17/03
DATE
REVISIONS

CP3.0