CAPITAL IMPROVEMENT PROJECT #342422

NE 119TH STREET

NE 87TH AVENUE TO NE 112TH AVENUE

PLANS FOR THE CONSTRUCTION OF
ROADWAY AND STORMWATER SYSTEM

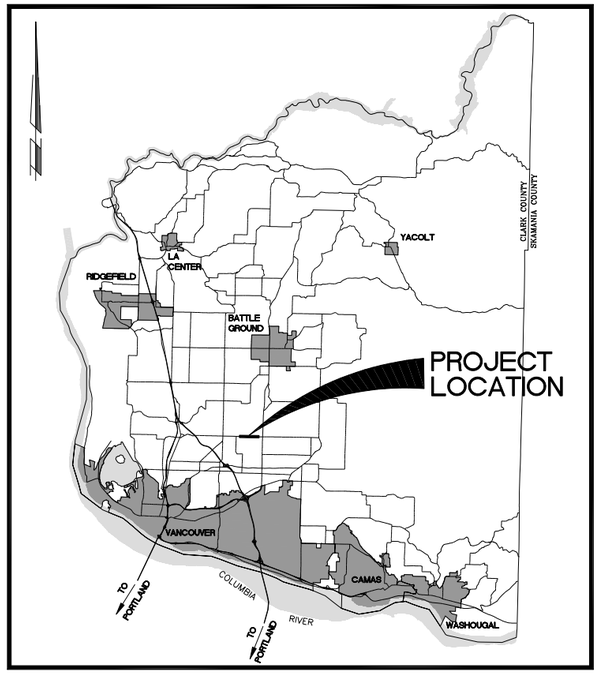

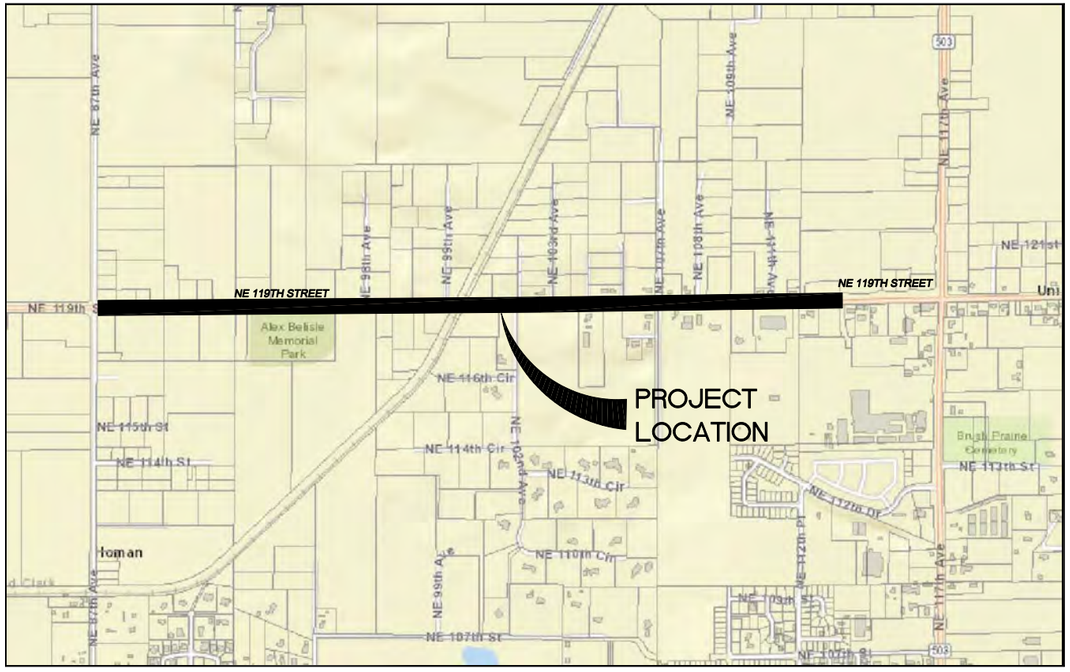

BOARD OF COUNTY COUNCILORS

DAVAD MADORE, Chair
JEANNE E. STEWART, Councilor
TOM MIELKE, Councilor

proud past, promising future
CLARK COUNTY
WASHINGTON

DEPARTMENT OF
PUBLIC WORKS

ENGINEERING AND CONSTRUCTION DIVISION

MICHAEL M. EMRICK
STATE OF WASHINGTON
29030
REGISTERED
PROFESSIONAL ENGINEER

JOHN MILNE
STATE OF WASHINGTON
31148
REGISTERED
PROFESSIONAL ENGINEER

PRELIMINARY
PLAN SET
04/29/15

Quality Assurance Roadway	*Quality Assurance Drainage*	*Project Manager*	*PW Director/ County Engineer*
Bruce Klug, P.E. DATE:	*John Davis, P.E.* DATE:	*Robin Washington, PMP* DATE:	*Heath Henderson, P.E.* DATE:

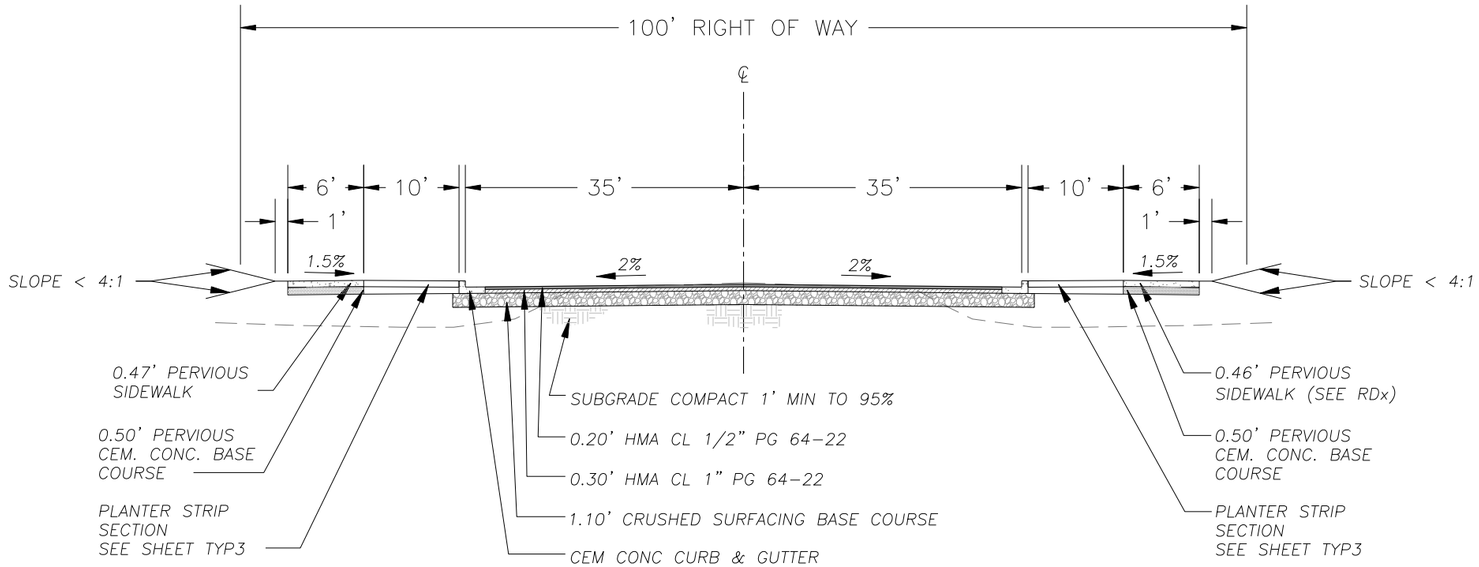

NE 119TH STREET

LOCATIONS OF EXISTING UTILITIES ARE APPROXIMATE AND MAY BE INCOMPLETE

CALL 48 HOURS BEFORE YOU DIG 1-800-424-5555 "It's the Law" NORTHWEST UTILITIES NOTIFICATION CENTER

CLARK COUNTY, WASHINGTON

TRANSPORTATION PROGRAM

PUBLIC WORKS
ENGINEERING & CONSTRUCTION DIVISION

ENGINEERING AND DESIGN SECTION

MICHAEL M. EMRICK STATE OF WASHINGTON 29030 REGISTERED PROFESSIONAL ENGINEER

50% PRELIMINARY

NE 119TH STREET CRP #342422

TYPICAL SECTIONS
SHEET 1 OF 1

DATE 04/29/15

TYP1

37 OF 108

Ver. 1.2

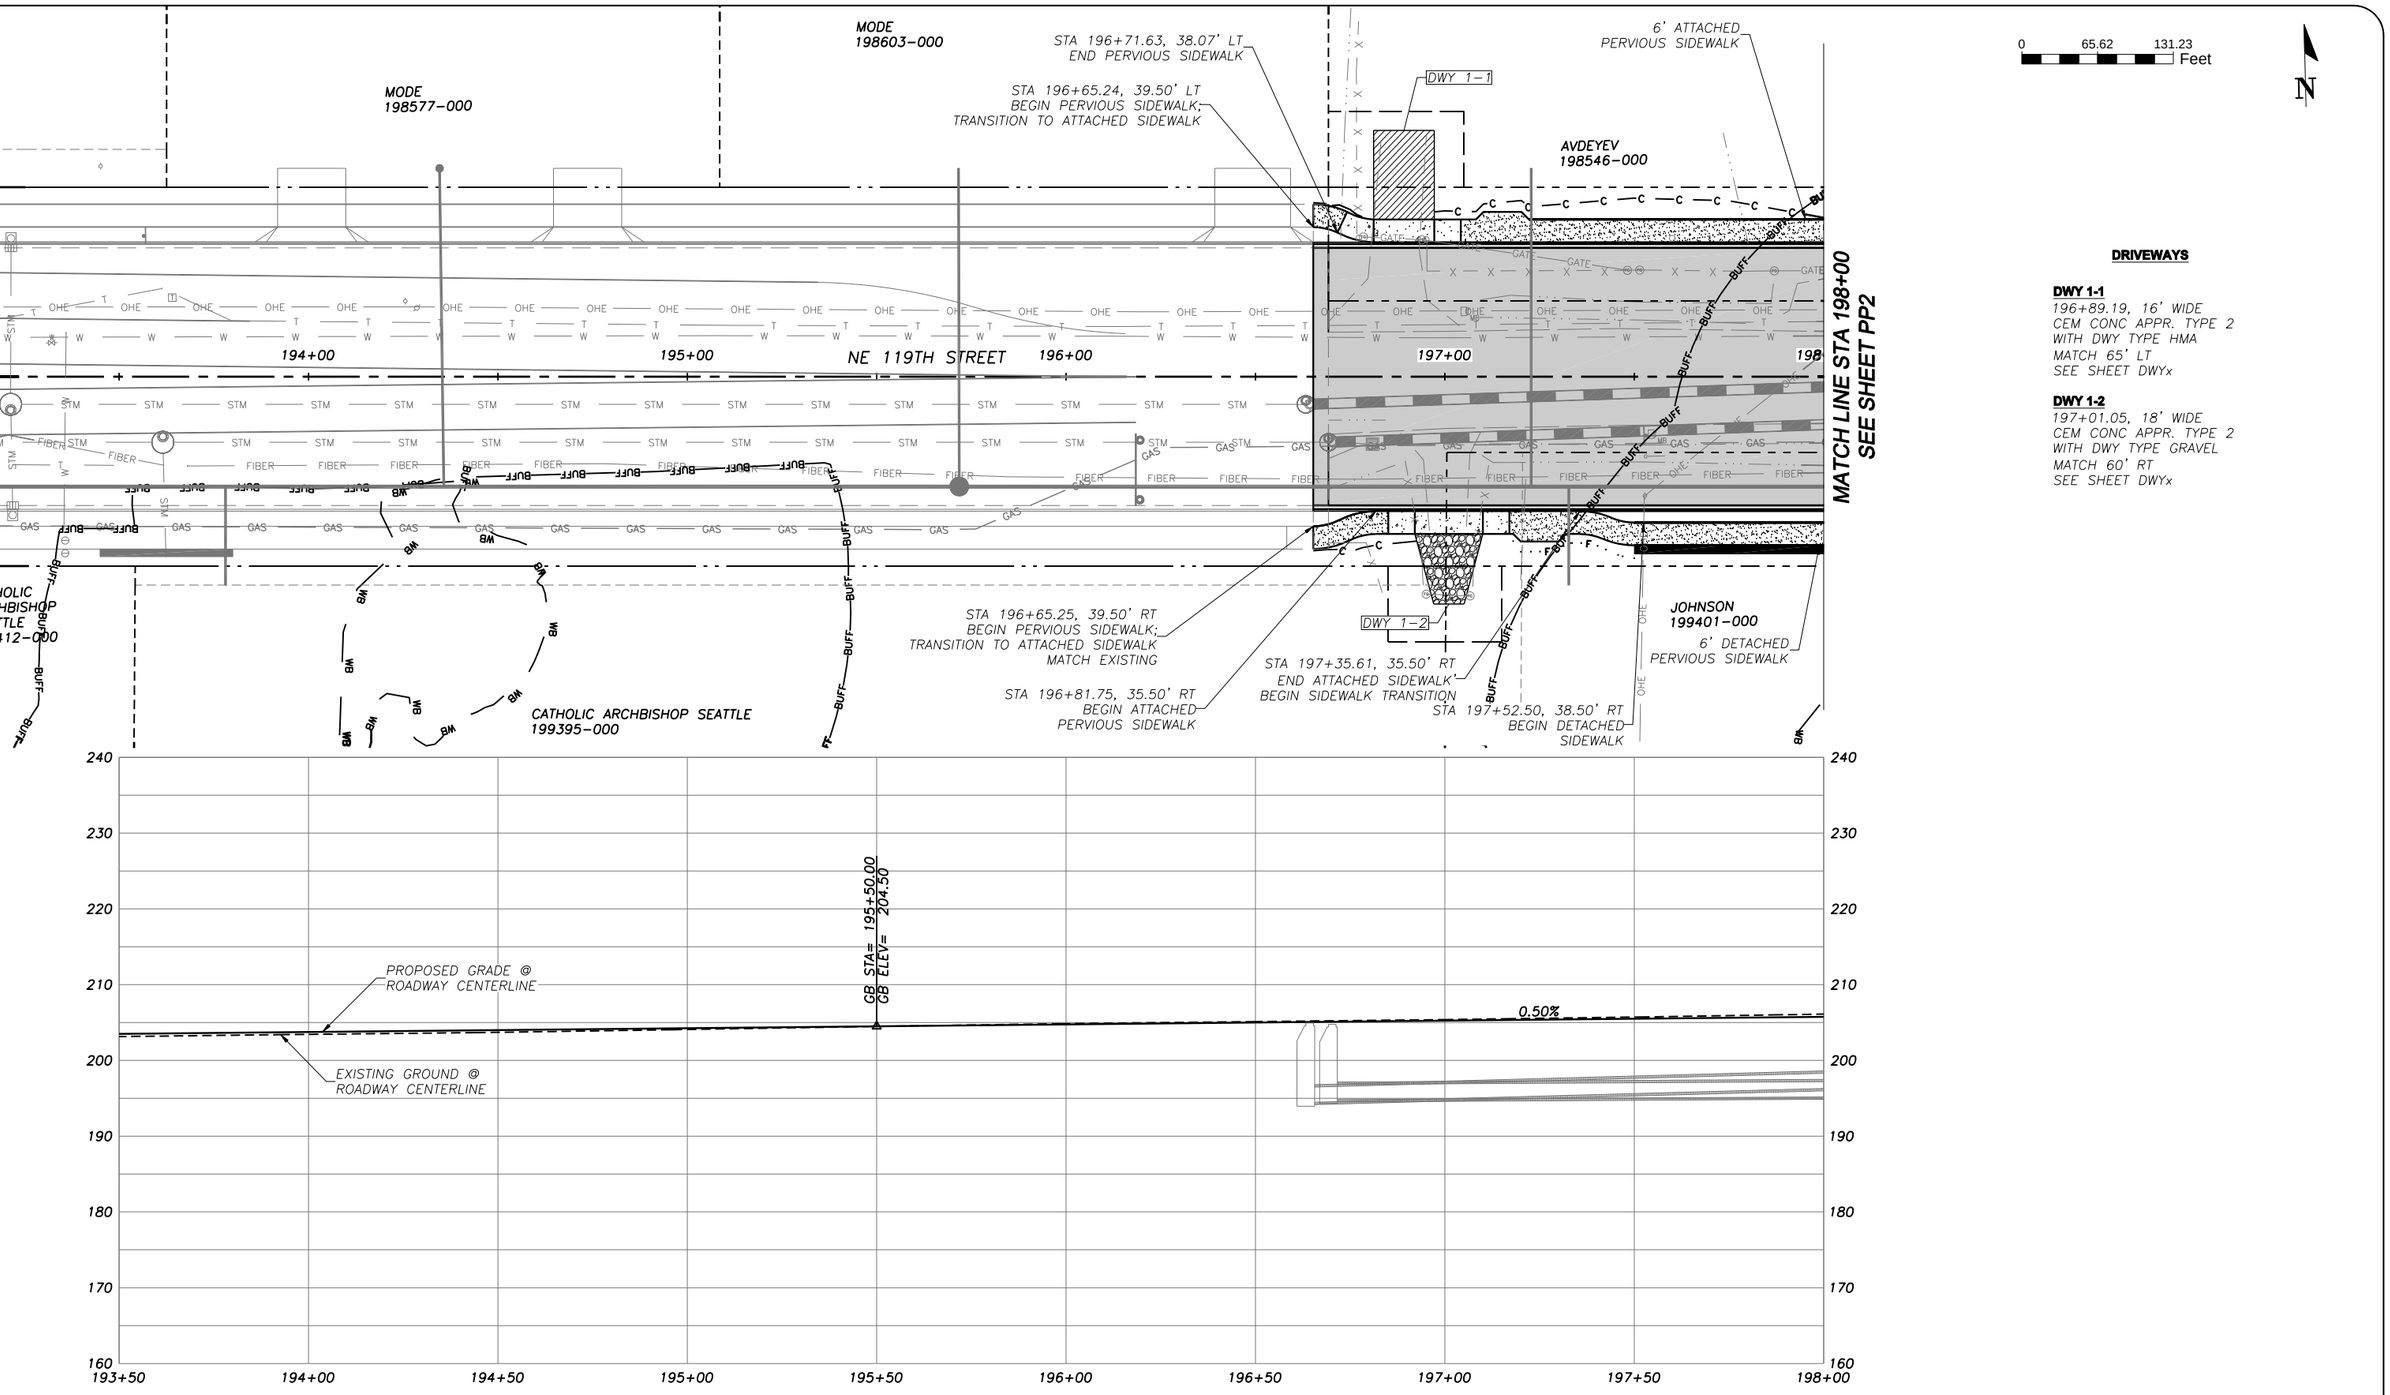

0 65.62 131.23 Feet

N

DRIVEWAYS

DWY 1-1
196+89.19, 16' WIDE
CEM CONC APPR. TYPE 2
WITH DWY TYPE HMA
MATCH 65' LT
SEE SHEET DWYx

DWY 1-2
197+01.05, 18' WIDE
CEM CONC APPR. TYPE 2
WITH DWY TYPE GRAVEL
MATCH 60' RT
SEE SHEET DWYx

LOCATIONS OF EXISTING UTILITIES ARE APPROXIMATE AND MAY BE INCOMPLETE

CALL 48 HOURS BEFORE YOU DIG 1-800-424-5555 "It's the Law" NORTHWEST UTILITIES NOTIFICATION CENTER

CLARK COUNTY, WASHINGTON

TRANSPORTATION PROGRAM

PUBLIC WORKS
ENGINEERING & CONSTRUCTION DIVISION

ENGINEERING AND DESIGN SECTION

MICHAEL M. EMERICK STATE OF WASHINGTON 29030 REGISTERED PROFESSIONAL ENGINEER

50% PRELIMINARY

NE 119TH STREET CRP #342422

ROADWAY PLAN & PROFILES
STA 193+00 TO STA 198+00

DATE 04/29/15

PP1

38 OF 108

Ver 1.2