REVISED 9-11-09 - COMMENTS BY ANGIE MERRILL, PLANNING TECHNICIAN II

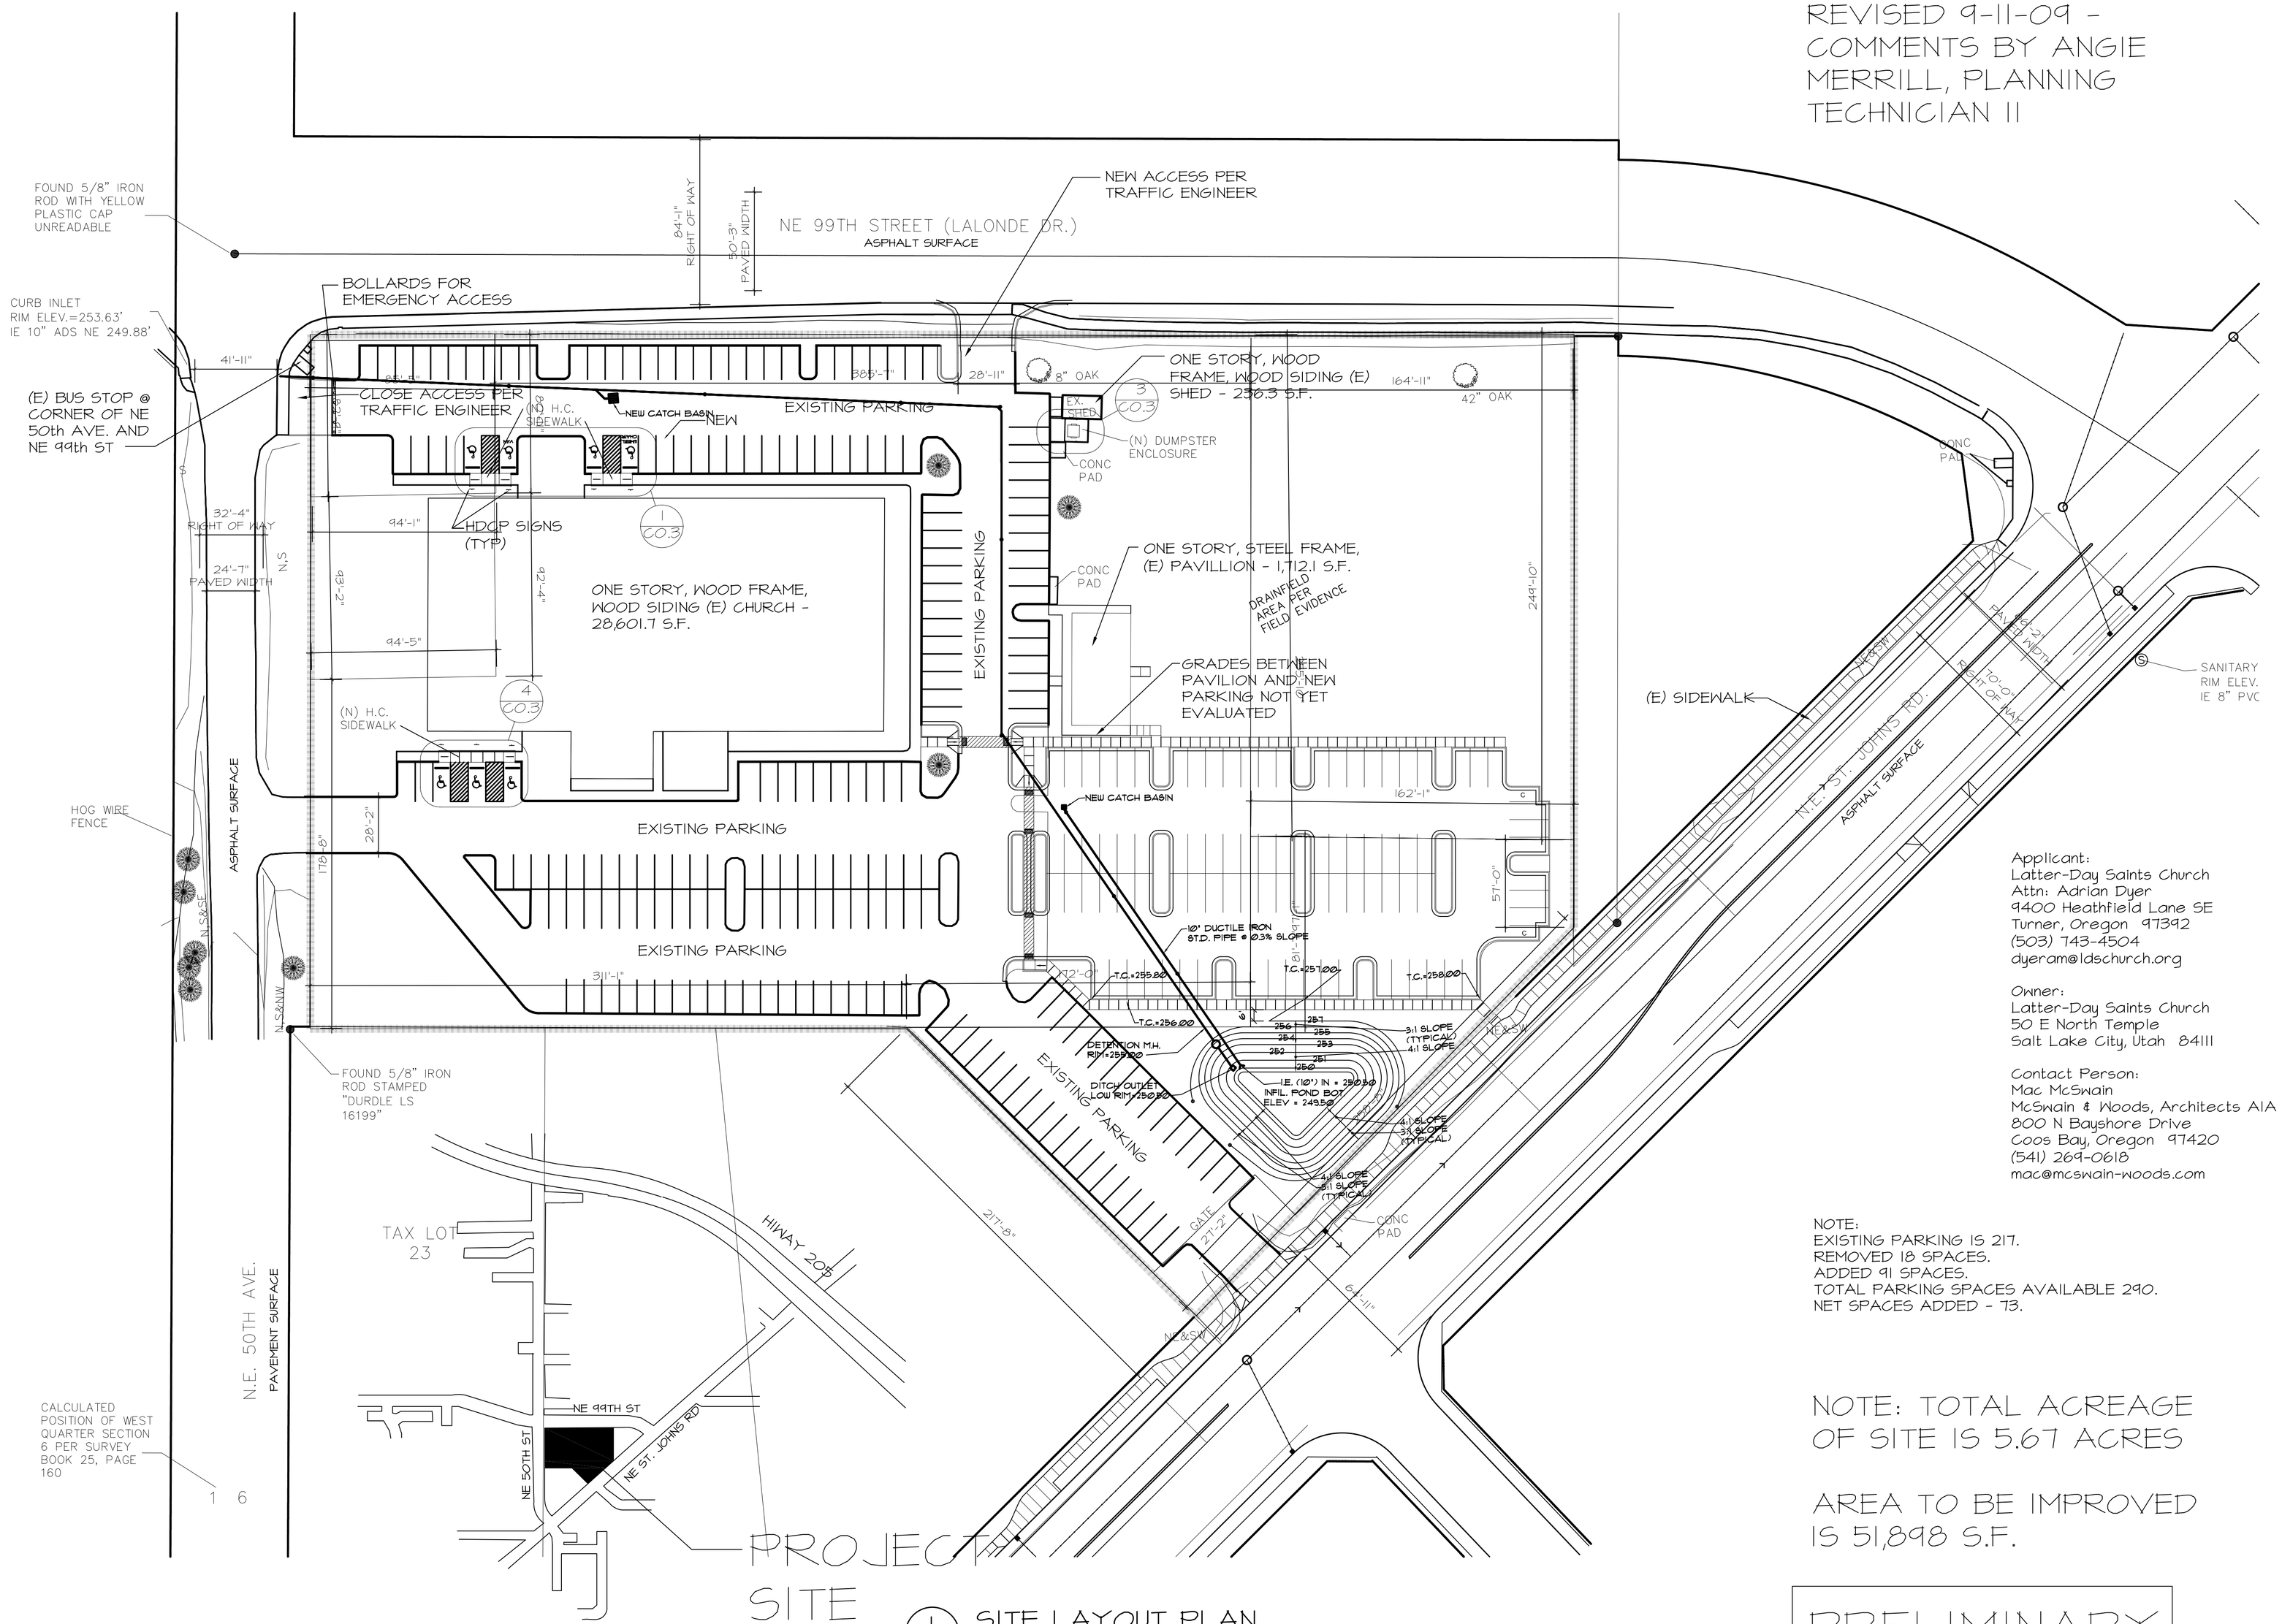

VICINITY MAP

N.T.S.

1 / C0.2 SITE LAYOUT PLAN

SCALE: 1"=40'-0"

SEE C0.1 FOR PARCEL LOCATIONS AND DIMENSIONS

Applicant:
Latter-Day Saints Church
Attn: Adrian Dyer
9400 Heathfield Lane SE
Turner, Oregon 97392
(503) 743-4504
dyeram@ldschurch.org

Owner:
Latter-Day Saints Church
50 E North Temple
Salt Lake City, Utah 84111

Contact Person:
Mac McSwain
McSwain & Woods, Architects AIA
800 N Bayshore Drive
Coos Bay, Oregon 97420
(541) 269-0618
mac@mcswain-woods.com

NOTE:
EXISTING PARKING IS 217.
REMOVED 18 SPACES.
ADDED 91 SPACES.
TOTAL PARKING SPACES AVAILABLE 290.
NET SPACES ADDED - 73.

NOTE: TOTAL ACREAGE OF SITE IS 5.67 ACRES

AREA TO BE IMPROVED IS 51,898 S.F.

PRELIMINARY

MAY 14, 2009

Architect / Engineer:
MCSWAIN & WOODS ARCHITECTS and PLANNERS
800 North Bayshore Drive Coos Bay, Oregon 97420
Phone: (541) 269-0618 Fax: (541) 267-4225
Copyright © 2008 McSwain & Woods, A.I.A.
(may not be reproduced without permission)

Stamp:
7178 REGISTERED ARCHITECT
PRELIMINARY
STUART A. WOODS
STATE OF WASHINGTON

Vancouver West Stake
Vancouver WA Stake
PARKING LOT EXPANSION
CONDITIONAL USE/SITE PLAN
9728 NE 50th Avenue
Vancouver, WA

Project for:
THE CHURCH OF JESUS CHRIST OF LATTER-DAY SAINTS

Project Number: 520-3759
Plan Series: na
Property Number: 520-3759

Sheet Title:
SITE LAYOUT.PLAN
.

Sheet:
C0.2

11/10/2009 9:27 AM P:\LDS\2008\0840\PLNRV\CUPRV\0840-C0.2.DWG