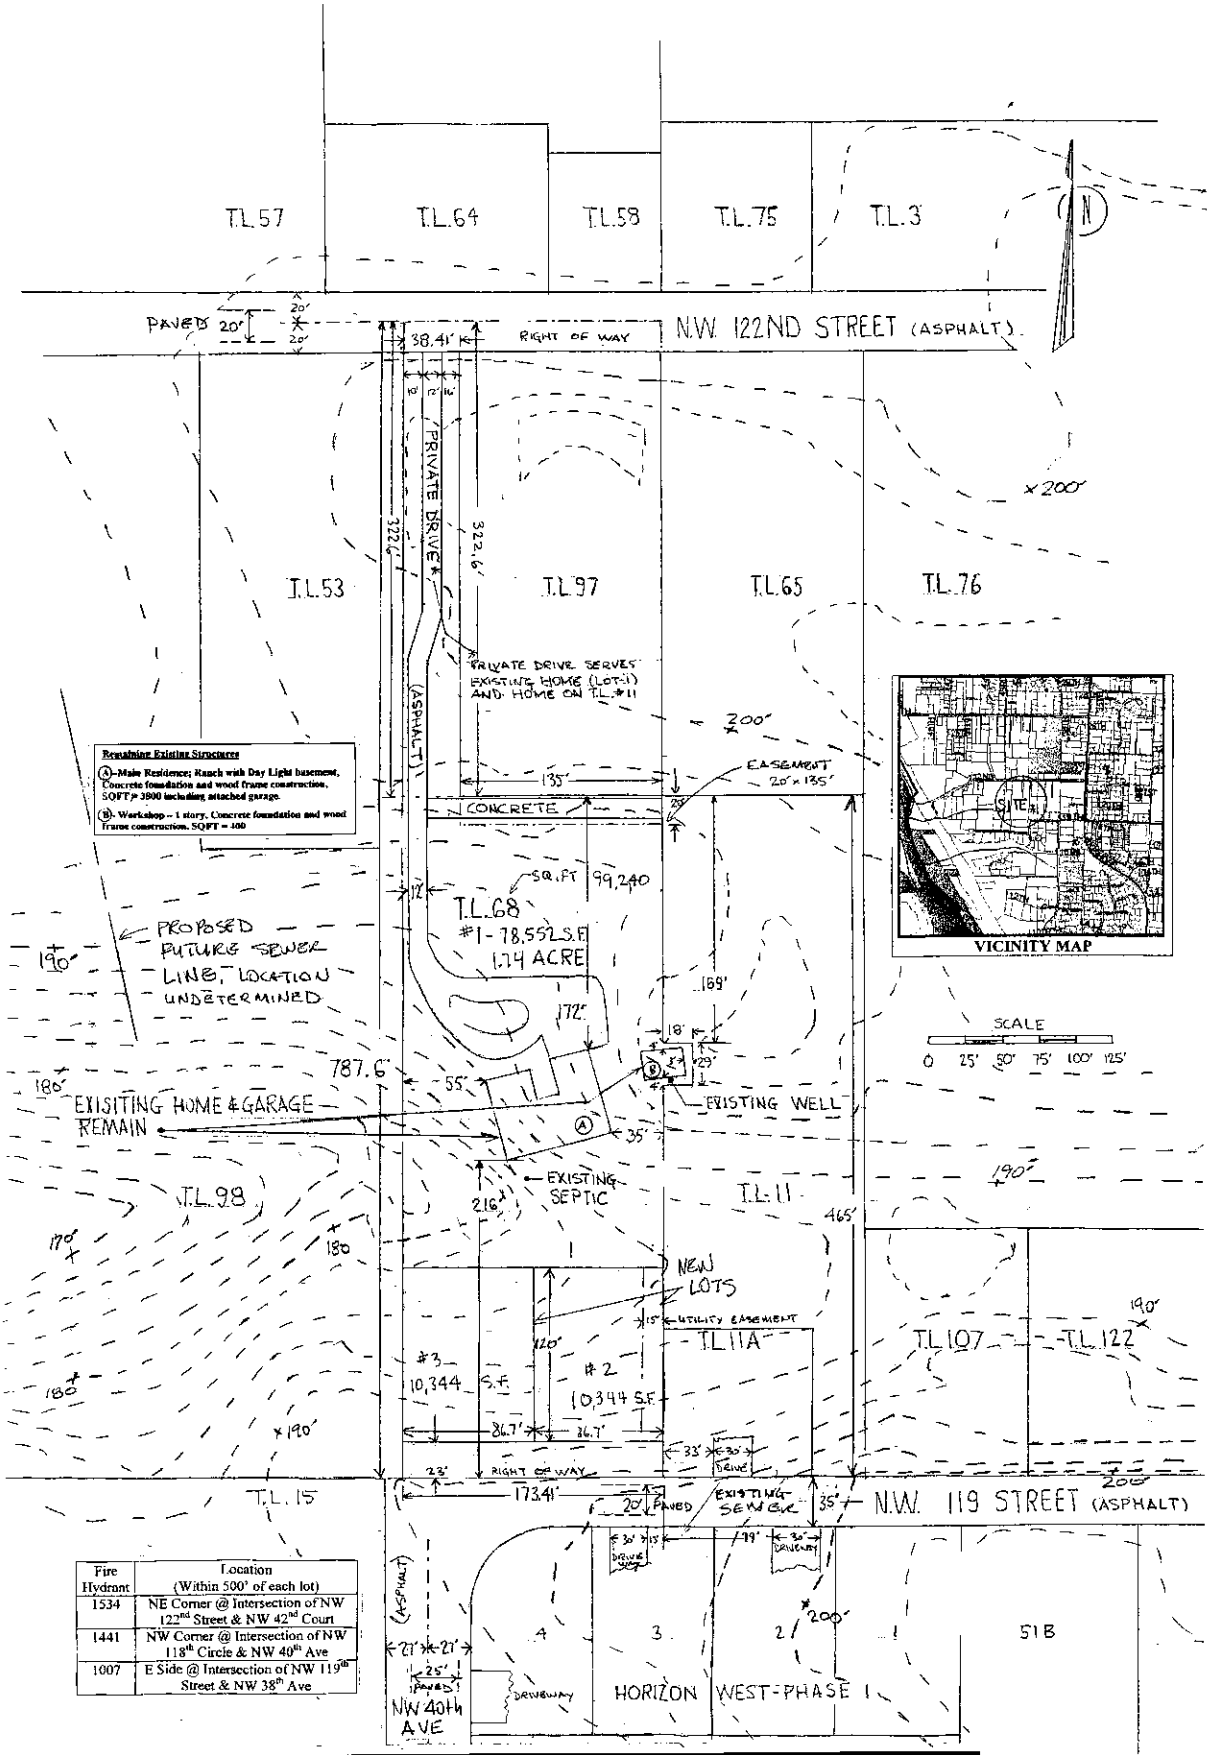

Fire Hydrant	Location (Within 500' of each lot)
1534	NE Corner @ Intersection of NW 122nd Street & NW 42nd Court
1441	NW Corner @ Intersection of NW 118th Circle & NW 40th Ave
1007	E Side @ Intersection of NW 119th Street & NW 38th Ave

Property Description	Proposed Land Division Plan:	Prepared by Owner & Applicant:	Dated: 09/01/2003 Revised 09/14 /2004
Serial # 188259-000	MORITZ SHORT PLAT	John C. Moritz (Contact) & Elizabeth I. Moritz	
PAC2003-00214		4015 NW 122nd Street Vancouver, WA 98685	John C. Moritz
		360-576-7898 H & 360-576-5405 W 253-670-5807 Cell	
		EMAIL: bones1958@aol.com	