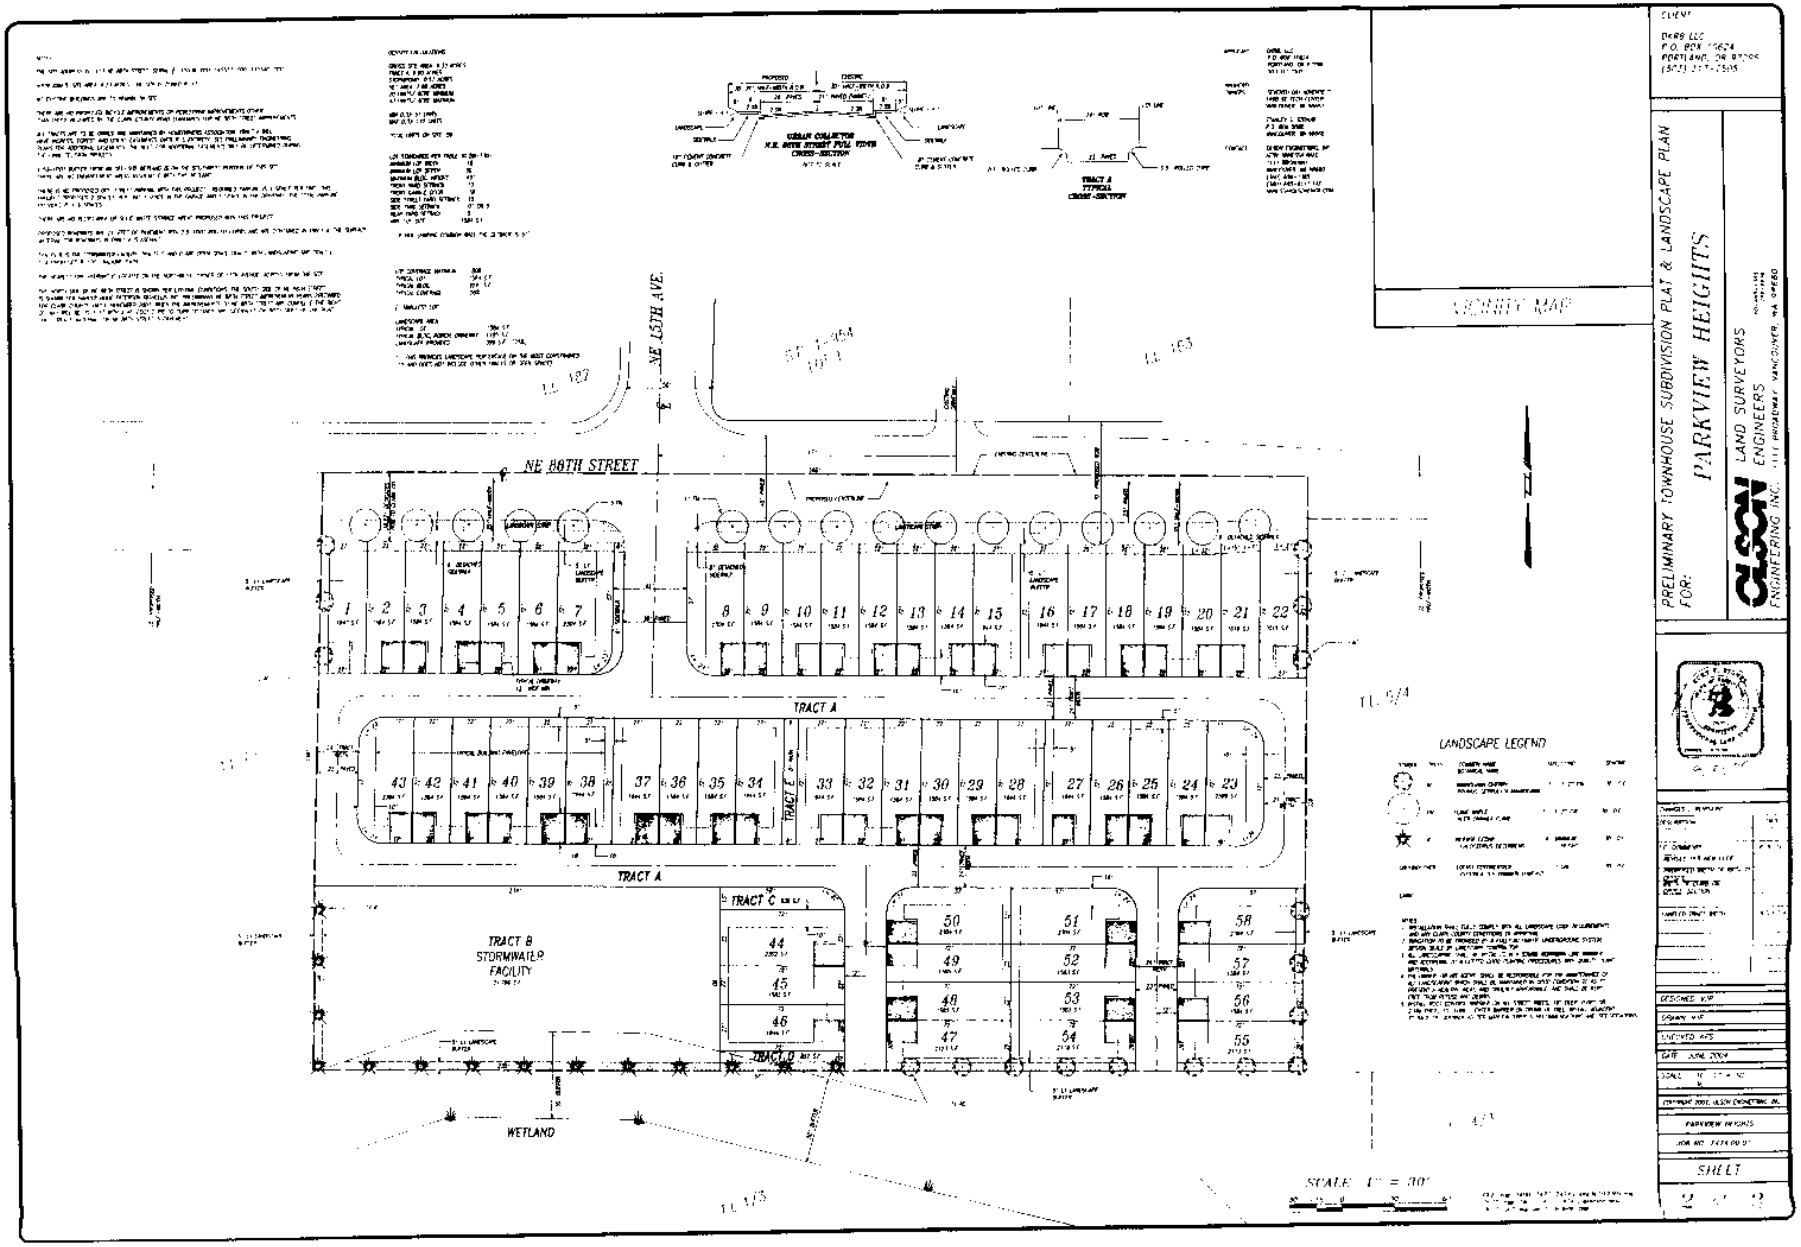
NE 88TH STREET
NE 15TH AVE.
TRACT A
TRACT B
STORMWATER FACILITY
TRACT C
TRACT E
WETLAND
LANDSCAPE LEGEND
SCALE: 1" = 30'
VICINITY MAP
PRELIMINARY TOWNHOUSE SUBDIVISION PLAT & LANDSCAPE PLAN FOR:
PARKVIEW HEIGHTS
LAND SURVEYORS
ENGINEERS
SHEET