RHODEHOUSE SHORT PLAT

PARCEL 172156-000
2809 NE 172ND AVE

IN THE SW 1/4 OF THE NW 1/4
SECTION 19, T.2.N., R.3.E., W.M.
CLARK COUNTY, WASHINGTON

PRELIMINARY PLAN

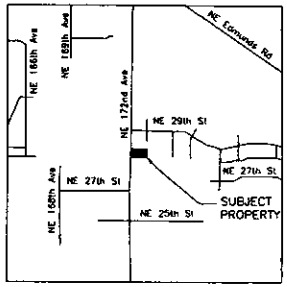

VICINITY MAP

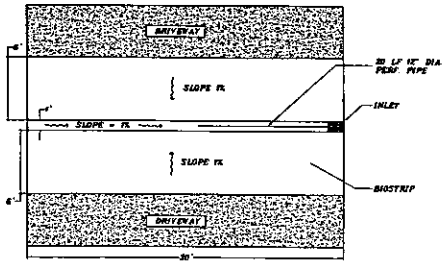

BIOSTRIP PLAN
NTS

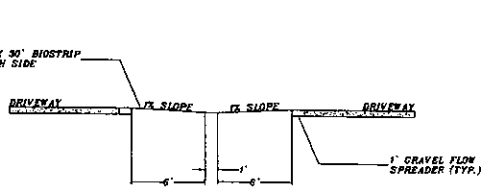

BIOSTRIP CROSS SECTION
NTS

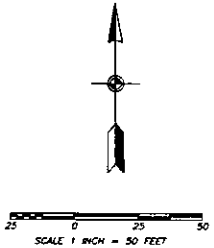

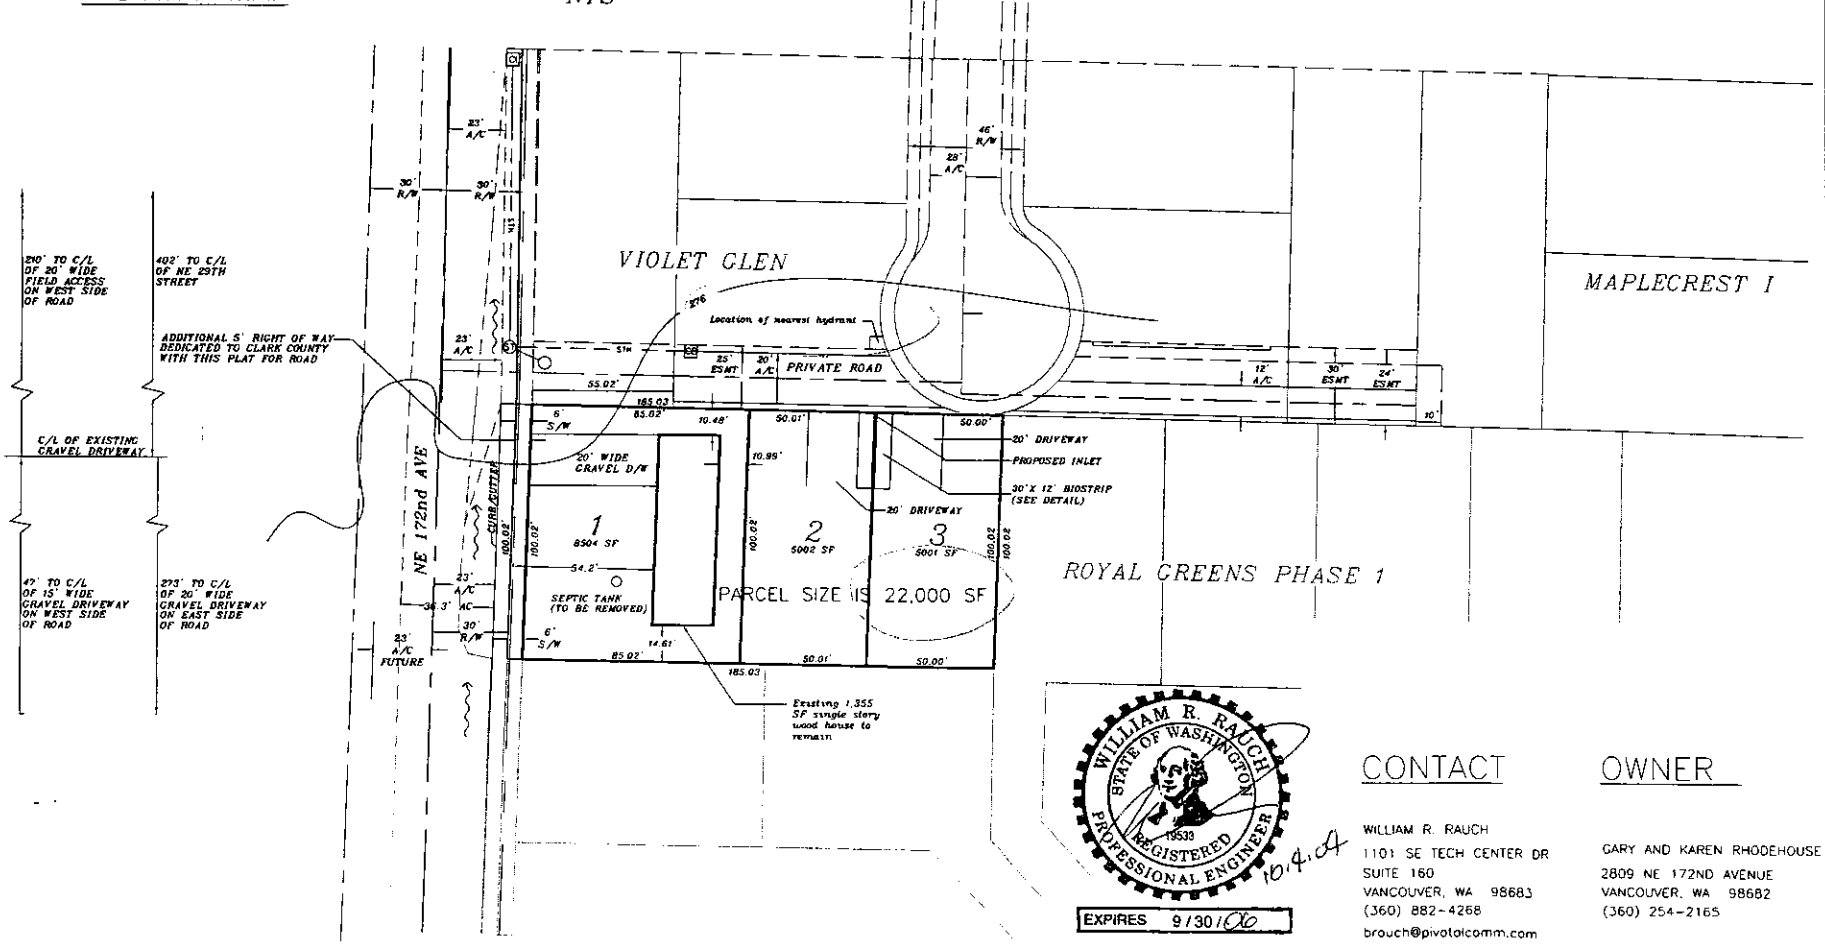

WILLIAM R. RAUCH
STATE OF WASHINGTON
19533
REGISTERED PROFESSIONAL ENGINEER
10.4.04
EXPIRES 9/30/06

CONTACT

WILLIAM R. RAUCH
1101 SE TECH CENTER DR
SUITE 160
VANCOUVER, WA 98683
(360) 882-4268
brouch@pivotalcomm.com

OWNER

GARY AND KAREN RHODEHOUSE
2809 NE 172ND AVENUE
VANCOUVER, WA 98682
(360) 254-2165

WILLIAM RAUCH AND JEREMY RAUCH
1101 SE Tech Center Drive
Suite 160
Vancouver, WA 98683
ph. (360) 882-4269
fax (360) 882-4266

REVISIONS

DESCRIPTION	DATE

NOTES:

DESIGNED: WRR
DRAWN JRR
CHECKED: WRR
DATE. 08/03/2004
PROJECT RH000001
SCALE: 1" = 50'

SHEET
1 OF 1