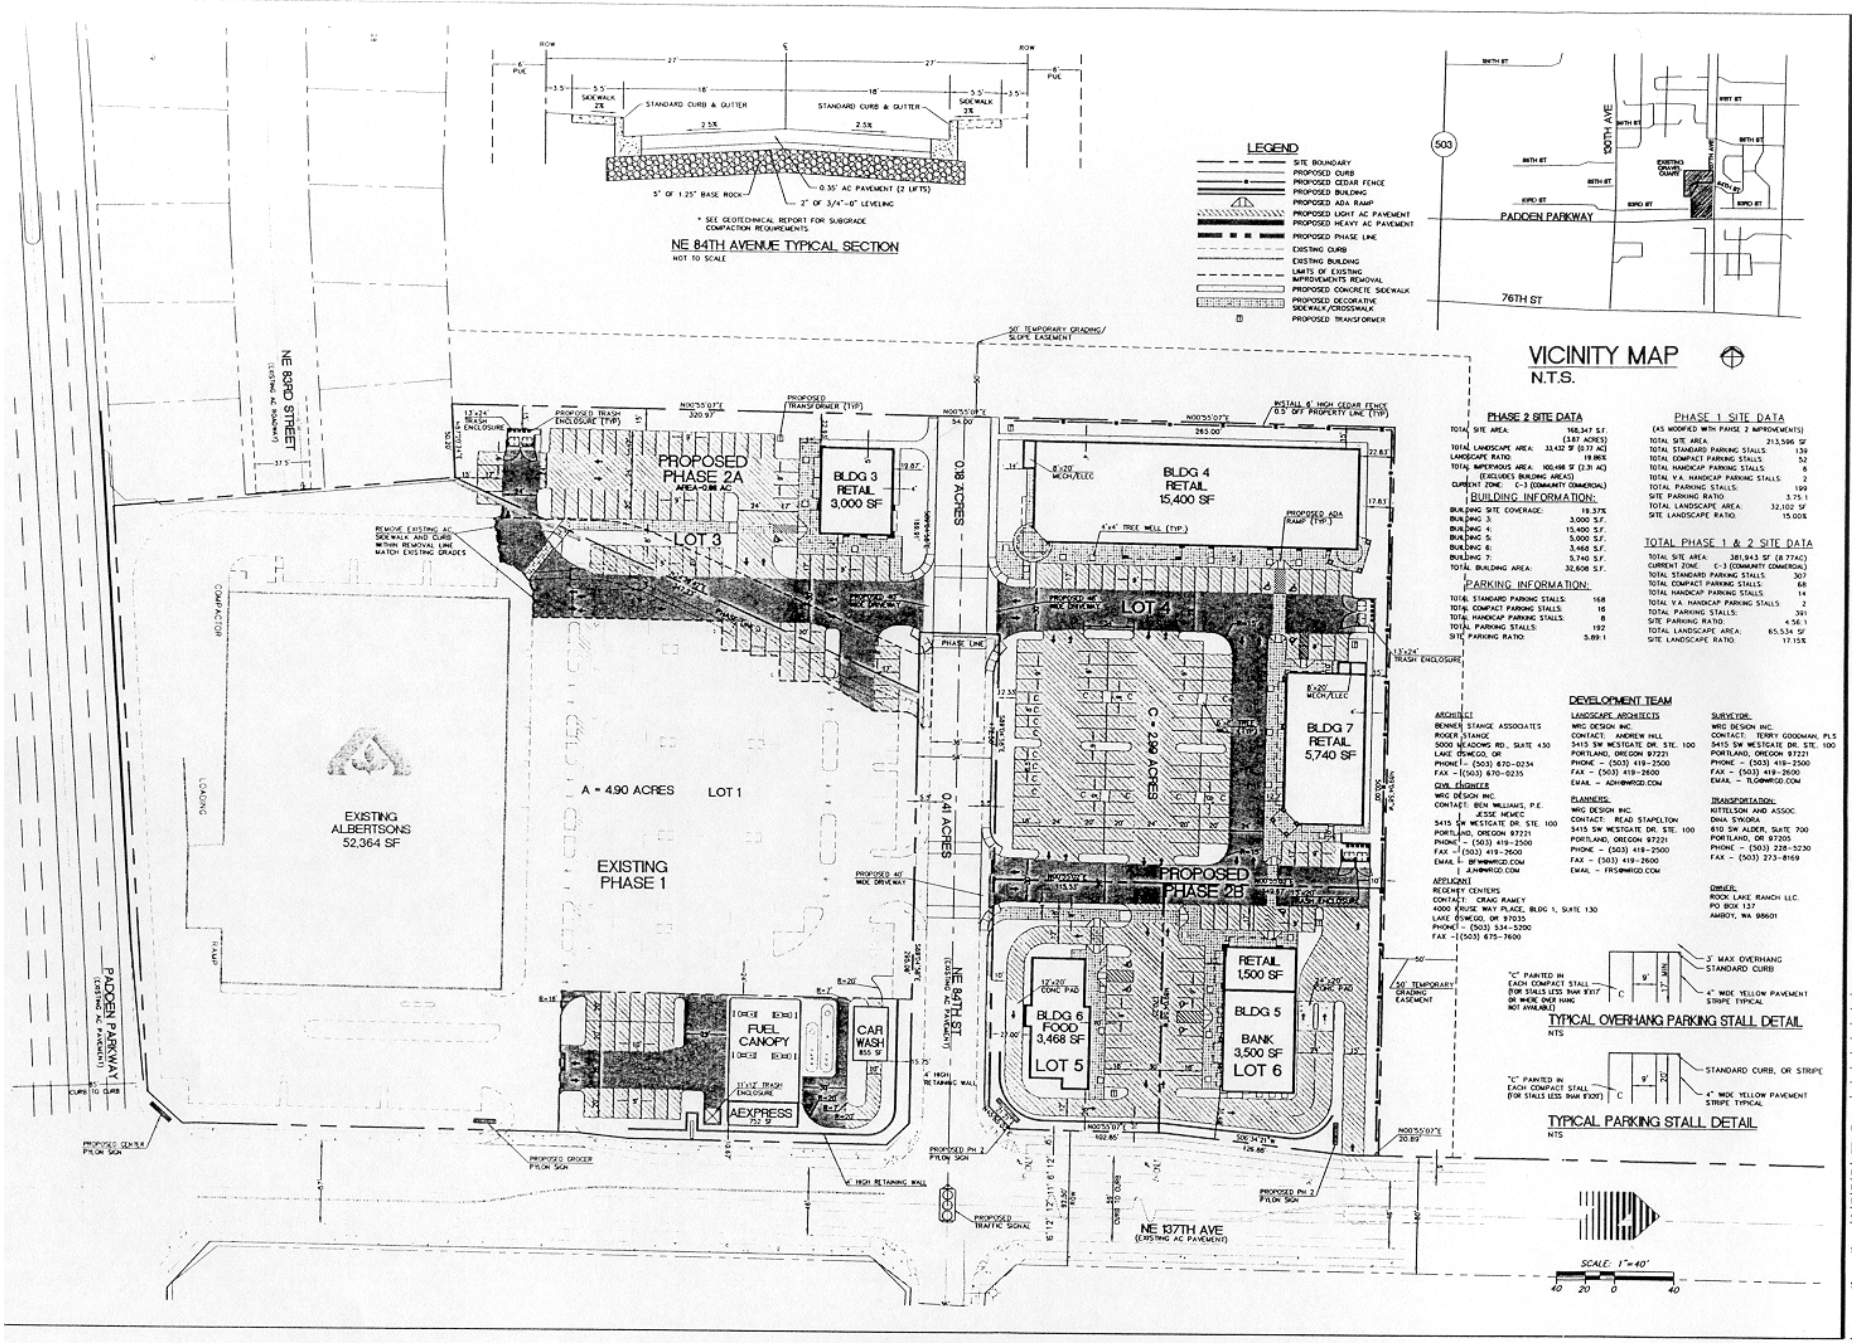

WRG DESIGN INC
5415 SW Westgate Dr., Portland, Oregon 97221
503 419-2500 FAX: 503 419-2600
PLANNERS • ENGINEERS • LANDSCAPE ARCHITECTS • SURVEYORS

SITE PLAN
Padden Parkway Market Center, Phase II
CLARK COUNTY, WASHINGTON
FOR: REGENCY CENTERS, 4000 KRUSE WAY PLACE, LAKE OSWEGO, OREGON 97035

regency centers

REV.	DATE	BY

PROJECT NO. RER3147
DATE 3/25/03
DESIGNED JLN
ENGINEER BFW
CHECKED

SHEET TITLE: SITE PLAN
SHEET NUMBER: C2