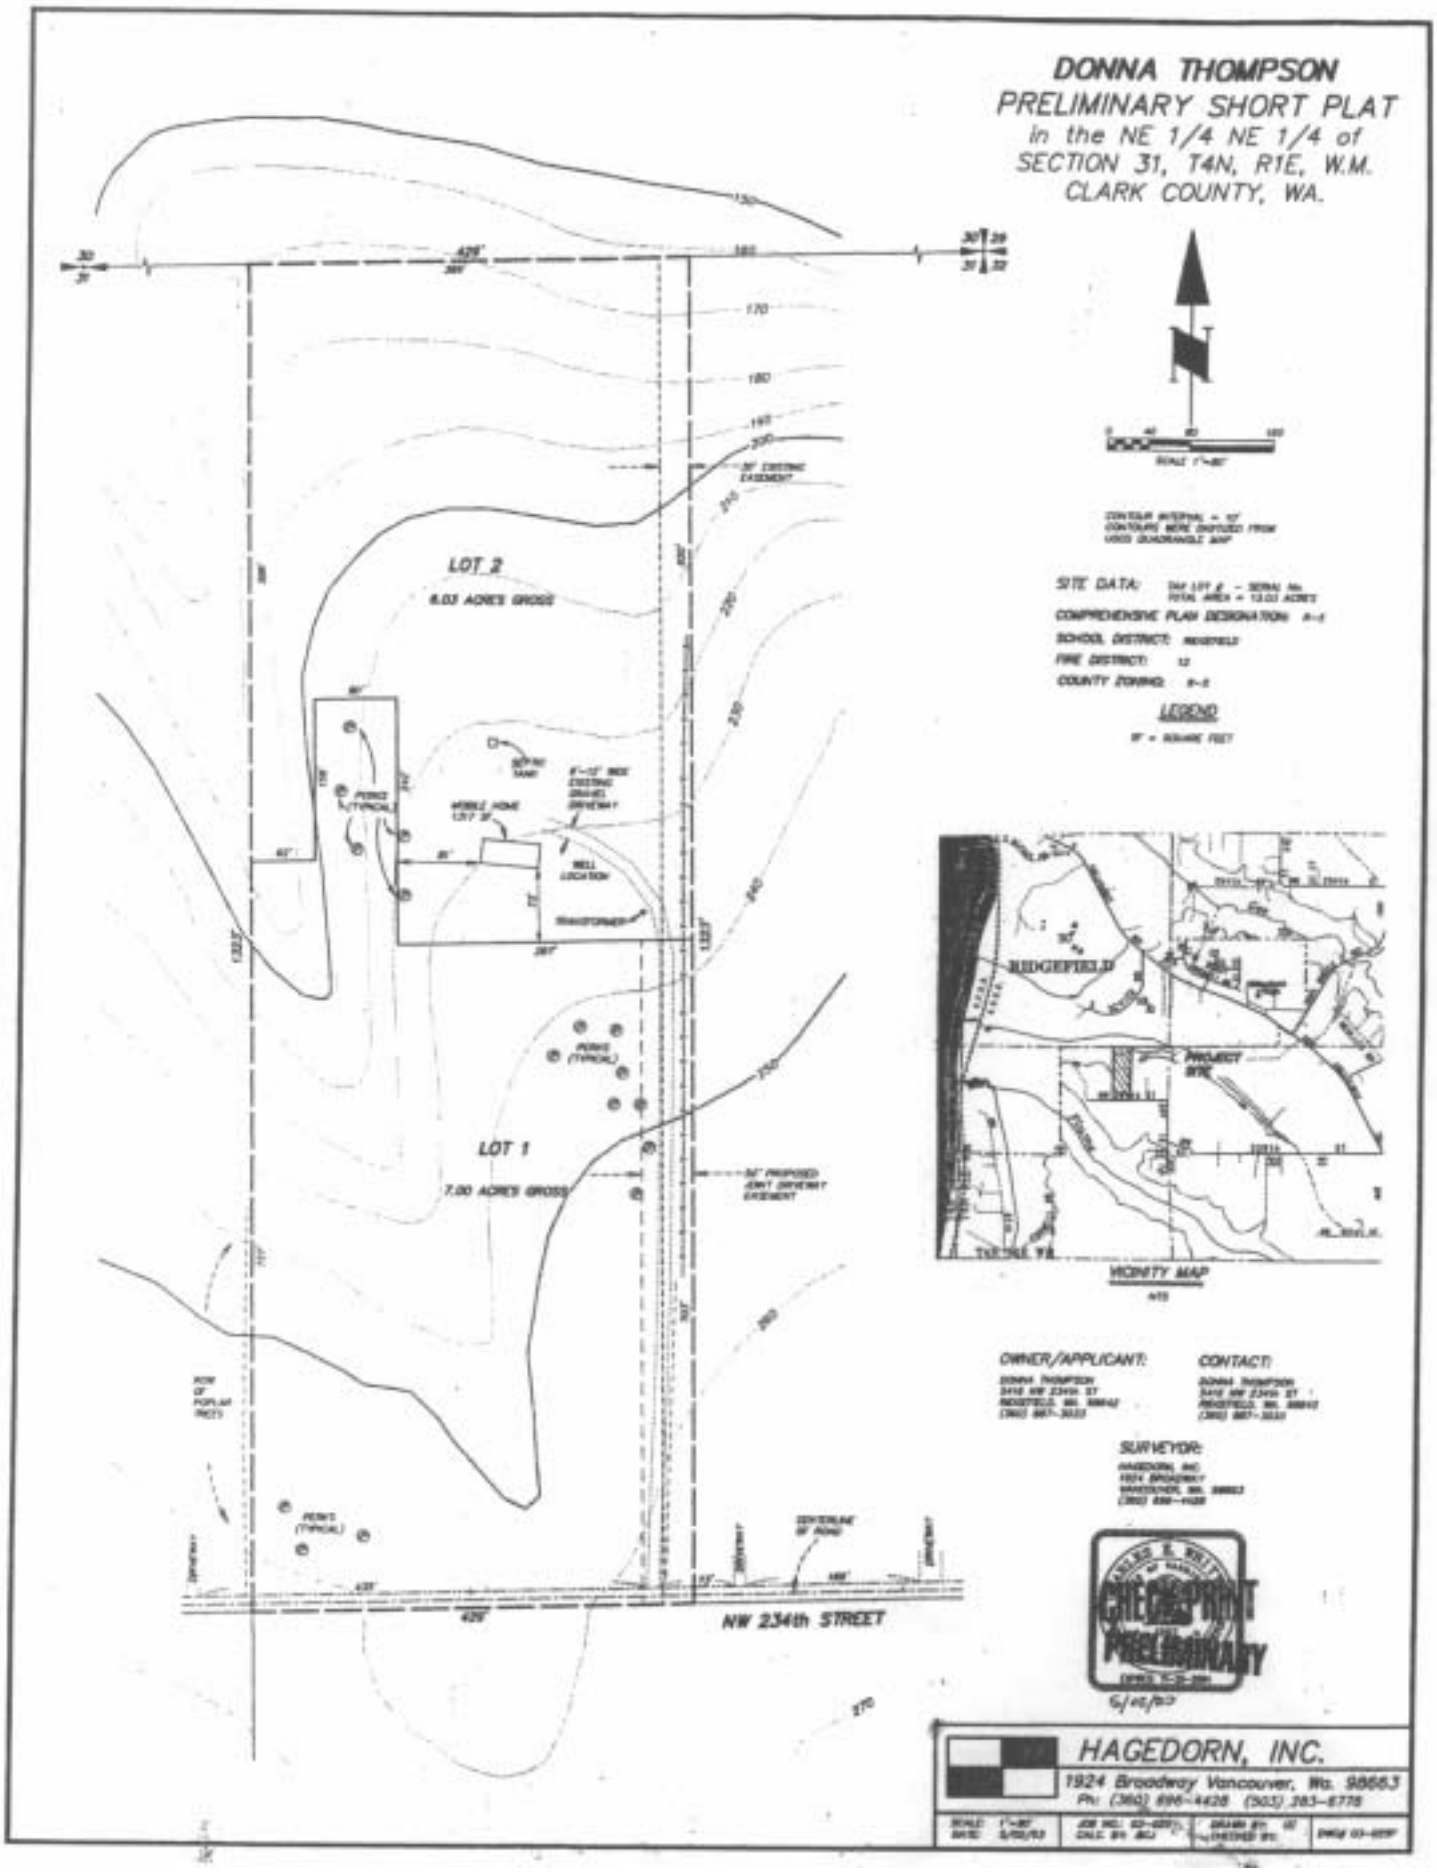
DONNA THOMPSON
PRELIMINARY SHORT PLAT
in the NE 1/4 NE 1/4 of
SECTION 31, T4N, R1E, W.M.
CLARK COUNTY, WA.
LOT 2
6.03 ACRES GROSS
LOT 1
7.00 ACRES GROSS
NW 234th STREET
SITE DATA:
COMPREHENSIVE PLAN DESIGNATION:
SCHOOL DISTRICT:
FIRE DISTRICT:
COUNTY ZONING:
LEGEND
RIDGEFIELD
PROJECT SITE
VICINITY MAP
OWNER/APPLICANT:
CONTACT:
SURVEYOR:
CHECKPRINT PRELIMINARY
HAGEDORN, INC.
1924 Broadway Vancouver, Wa. 98663
Ph: (360) 696-4428 (503) 283-6778