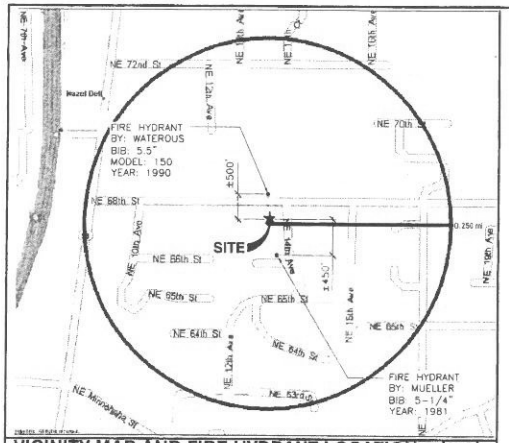

VICINITY MAP AND FIRE HYDRANT LOCATION

SCALE NTS | 2

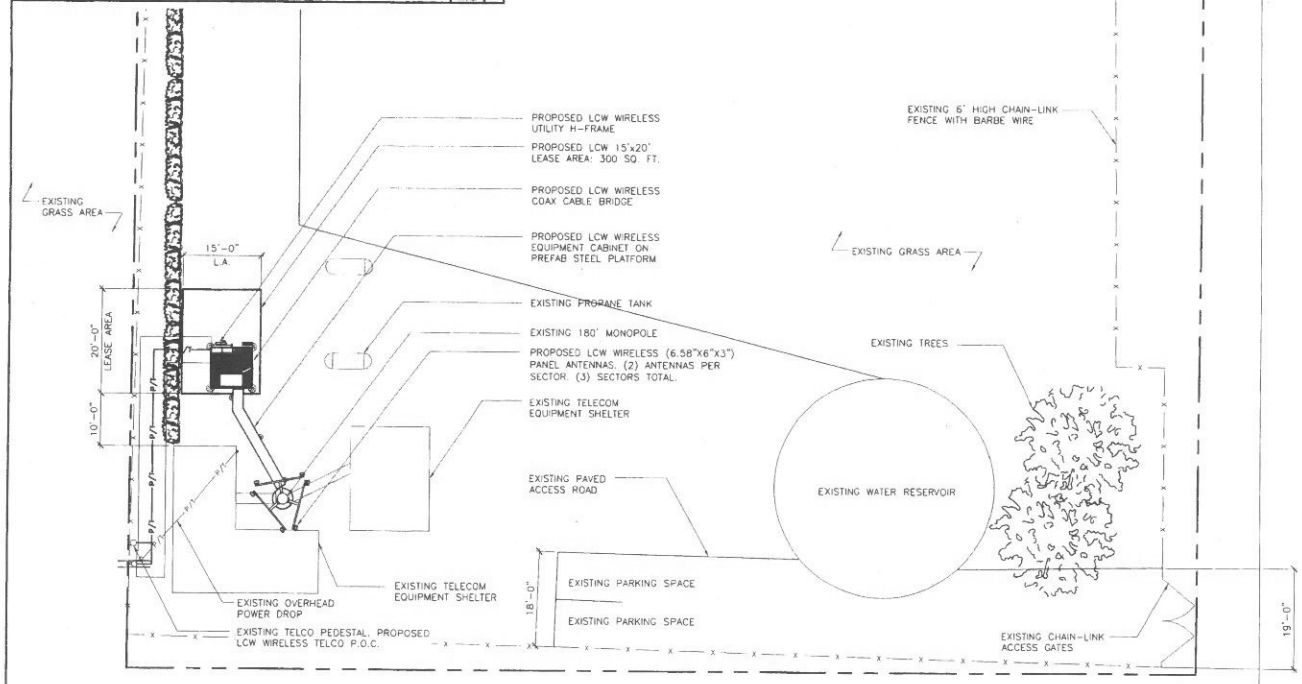

OVERALL SITE PLAN

SCALE 1"=10'-0" | 1

NOTE

LATITUDE:	N 45° 40' 16.24" (NAD 83)
LONGITUDE:	W 122° 39' 30" (NAD 83)
AMSL (ft):	305 (NAVD 88)
APN :	148464-000

NOTE:
1. THIS SITE PLAN IS BASED ON THE PLOT MAP PROVIDED TO SAES. SAES DOES NOT GUARANTEE THE ACCURACY OF PROPERTY LINES.

2. ELECTRIC/TELCO UTILITY POINT OF CONNECTION AND EASEMENTS ARE PRELIMINARY AND ARE SUBJECT TO CONFIRMATION BY THE LOCAL UTILITY COMPANIES.

APPLICANT
LCW WIRELESS, LLC DBA CRICKET LCW
3995 FAIRVIEW INDUSTRIAL DRIVE SE
SUITE 120
SALEM, OR 97302
PHONE: 503-315-7833

CONTACT:
JACOB HAMILTON
SRES, INC.
10411 OLD PLACERVILLE ROAD #210
SACRAMENTO, CA 95827
PHONE: 619-341-9208
EMAIL: JACOB.HAMILTON@SRES.COM

LANDLORD:
CLARK COUNTY PDU, WATER UTILIES
PO BOX 8900
VANCOUVER, WA 98668
(360) 992-8021

LOT SIZE:
39,454.3 SQ. FT.
.905 ACRE

LEASE AREA:
300 SQ. FT.
.007 ACRE

LCW Wireless

LLC dba

Cricket LCW

3995 FAIRVIEW INDUSTRIAL DRIVE SE
SUITE 120
SALEM, OR 97302
PHONE: (503) 315-7833
FAX: 503-318-7840

PREPARED BY:

SAES
STRATEGIC ARCHITECTURAL & ENGINEERING SERVICES, INC.
4630 CAMPUS DRIVE SUITE 101
NEWPORT BEACH, CA 92660

SAES PROJ. NO.	PDX-013-A
DRAWN BY:	HT

SUBMITALS

0	5/2/06	100% ZD	HT

NOTES:

LUDLUM HILL RESERVOIR
PDX-013-A
1317 NE 68TH STREET
VANCOUVER, WA 98665

OVERALL SITE PLAN

SHEET NUMBER
A-1