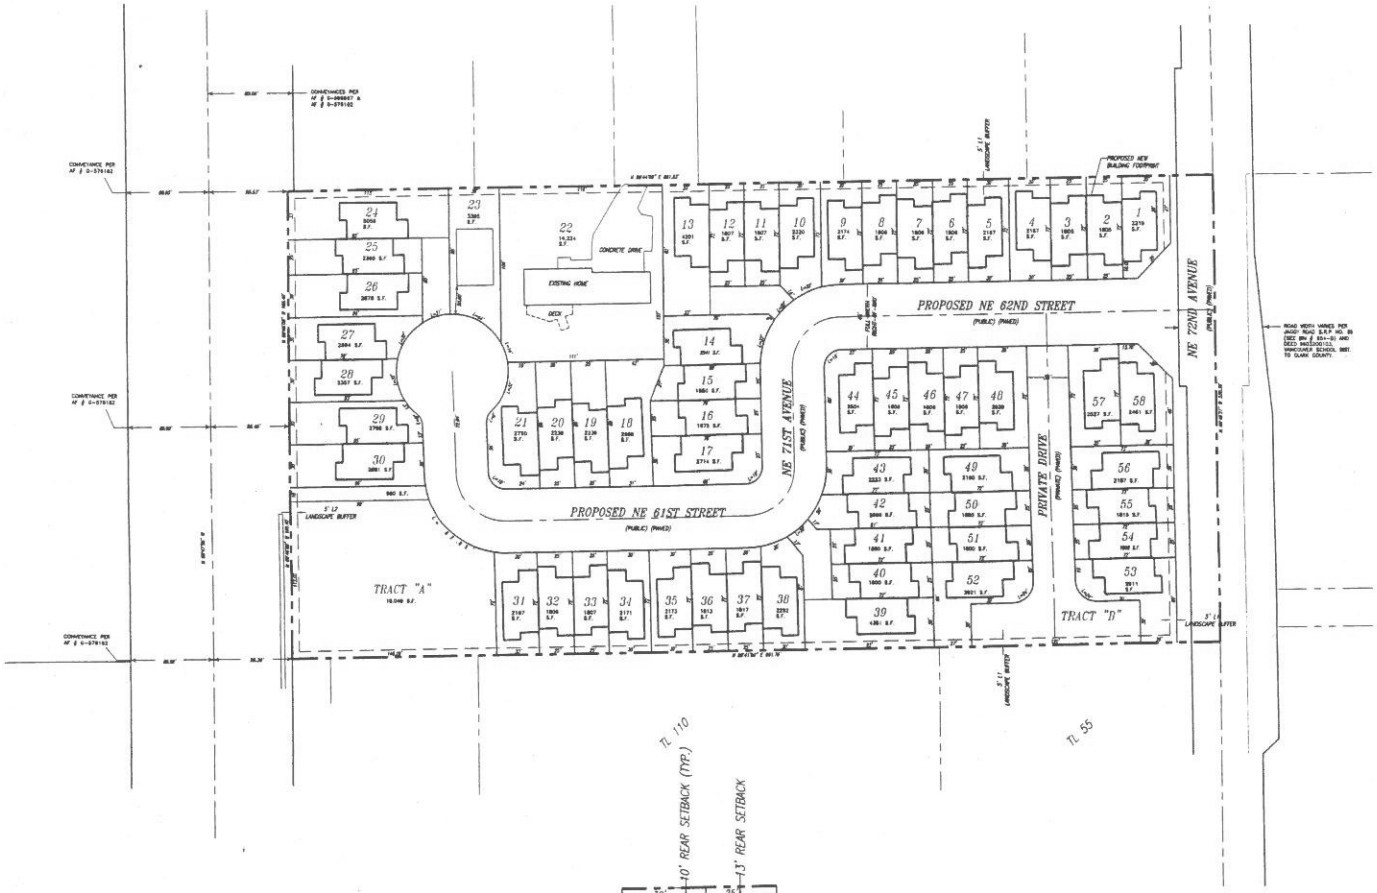

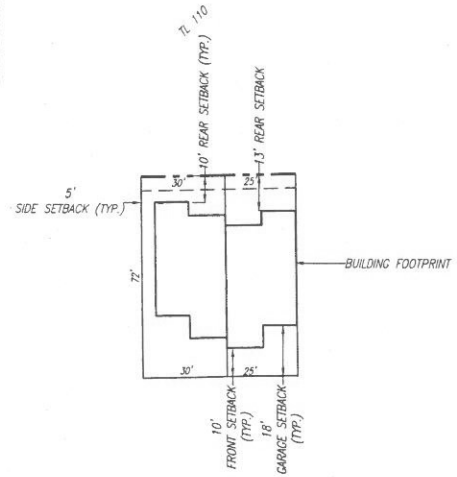

TYPICAL LAYOUT

SCALE 1"=30'

SETBACKS

CCC 40.260.230-1:

FRONT:	10 FEET
GARAGE:	18 FEET
SIDE:	0 OR 5 FEET
STREET SIDE:	10 FEET
REAR:	0 OR 5 FEET

PROPOSED:

FRONT:	10 FEET MINIMUM
GARAGE:	18 FEET MINIMUM
SIDE:	0 OR 5 FEET
STREET SIDE:	10 FEET
REAR:	10 FEET MINIMUM

OWNER:
FIELDSTONE CONSTRUCTION
P.O. BOX 820586
VANCOUVER, WA 98682-0013
(360) 896-0110
FAX (360) 896-5078

APPLICANT:
FIELDSTONE CONSTRUCTION
P.O. BOX 820586
VANCOUVER, WA 98682-0013
(360) 896-0110
FAX (360) 896-5078

CONTACT:
OLSON ENGINEERING, INC.
ATTN: CAMILLE GOODIN
1111 BROADWAY
VANCOUVER, WA 98660
(360) 695-1385
FAX (360) 695-8117
camillag@olsonengr.com

GRAPHIC SCALE

0 20 40 80

(IN FEET)
1 inch = 40 ft.

N

PENS: /consultant3.ctb
FILE: J:/data/7000/7624/7624.p.POT.2.18.06.dwg

POST DECISION REVIEW FOR:

GENERATION PLACE TOWNHOUSE SUBDIVISION

OLSON ENGINEERING INC. LAND SURVEYORS ENGINEERS
360-695-1385
503-295-9535
1111 BROADWAY, VANCOUVER, WA 98660

STATE OF WASHINGTON
AURT F. STONER
REGISTERED PROFESSIONAL LAND SURVEYOR
EXPIRES: 06/06/2006

3/7/06

CHANGES / REVISIONS	
DESCRIPTION	DATE

DESIGNED: CSG

DRAWN: CSG

CHECKED: KFS

DATE: MARCH 2006

SCALE: H: 1" = 40'
V:

COPYRIGHT 2006, OLSON ENGINEERING, INC.

POST DECISION REVIEW
GENERATION PLACE

JOB NO. 7624.01.01

SHEET

1 of 1