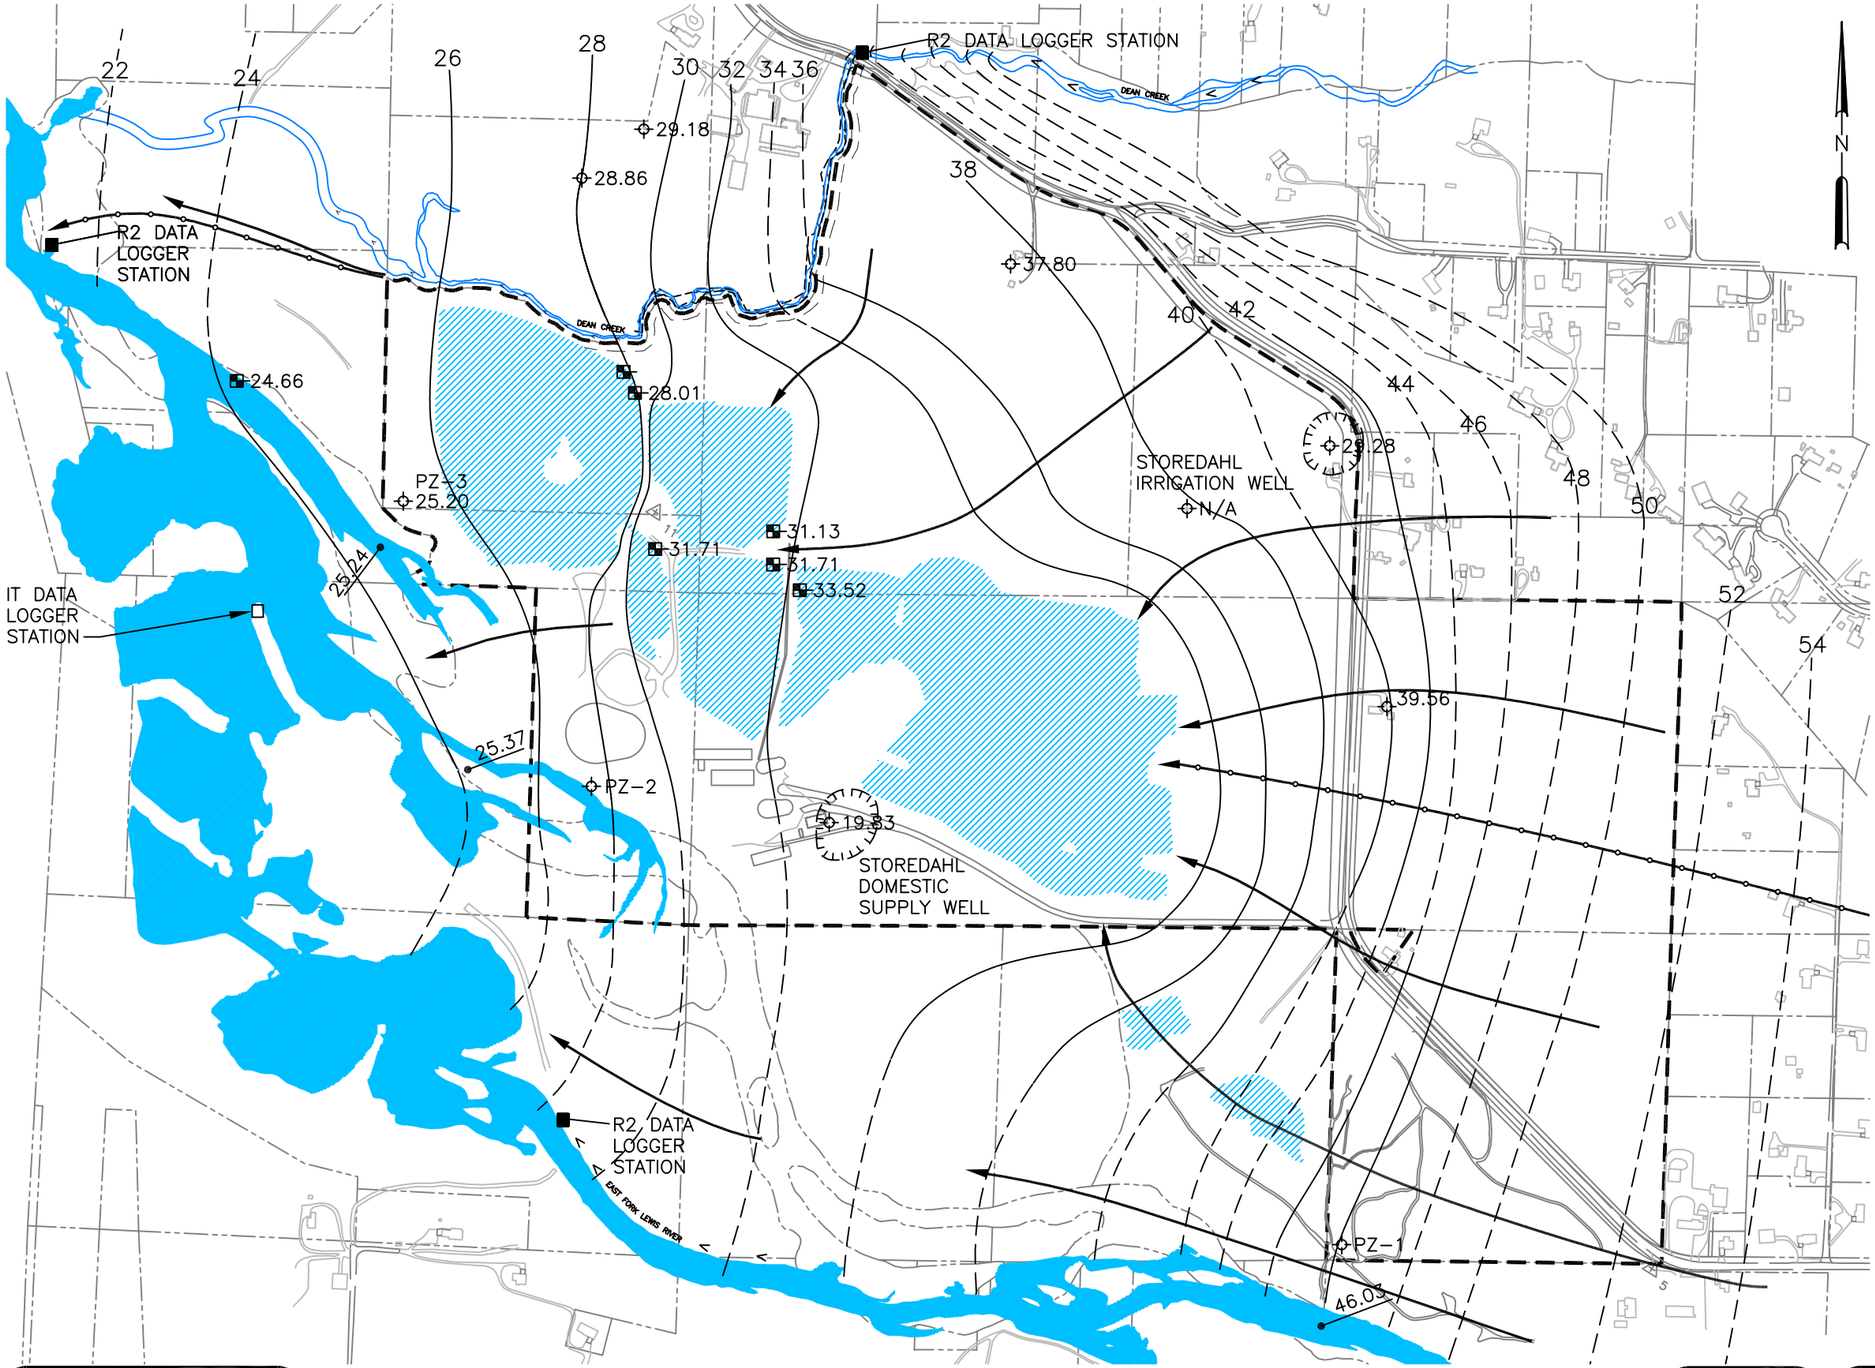

LEGEND

- PROPERTY BOUNDARY
- PROJECT LIMITS
- —20— GROUNDWATER CONTOUR
- RIVER AND FLOW DIRECTION
- EXISTING POND
- 46.06 WELL OR PIEZOMETER LOCATION GROUNDWATER ELEVATION
- 30.64 STAFF GAUGE LOCATION AND SURFACE WATER ELEVATION
- 25.24 SPOT ELEVATION
- CONCEPTUAL GROUNDWATER FLOW PATH
- APPROXIMATE HYPORHEIC LIMIT

N

0 600 1200

SCALE IN FEET

the group.

EMCON/OWT Solid Waste Services

DATE	8/02
DWN	TLW
APP	TJS
REV	1
PROJECT NO.	793584

FIGURE 3-16
DECEMBER 1998 GROUNDWATER CONTOURS
J.L. STOREDAHL & SONS, INC.
DAYBREAK MINE SITE