
CL.
A113A
OFFICE
A141
OFFICE
A140
OFFICE
A139
OFFICE
A137
OFFICE
A136
OFFICE
A134
DIRECTOR'S
OFFICE
A133
HALL'v/AY
A112
STORAGE
ROOM
A135
OFFICE
A143
OFFICE
A138
OFFICE
A132
OFFICE
A131
OFFICE
A145
OFFICE
A127
BATH
ROOM
A128
OFFICE
A129
OFFICE
A130
HALL'v/AY
AllO
MEETING
ROOM
A124
MEETING
ROOM
A125
MEETING
ROOM
A126

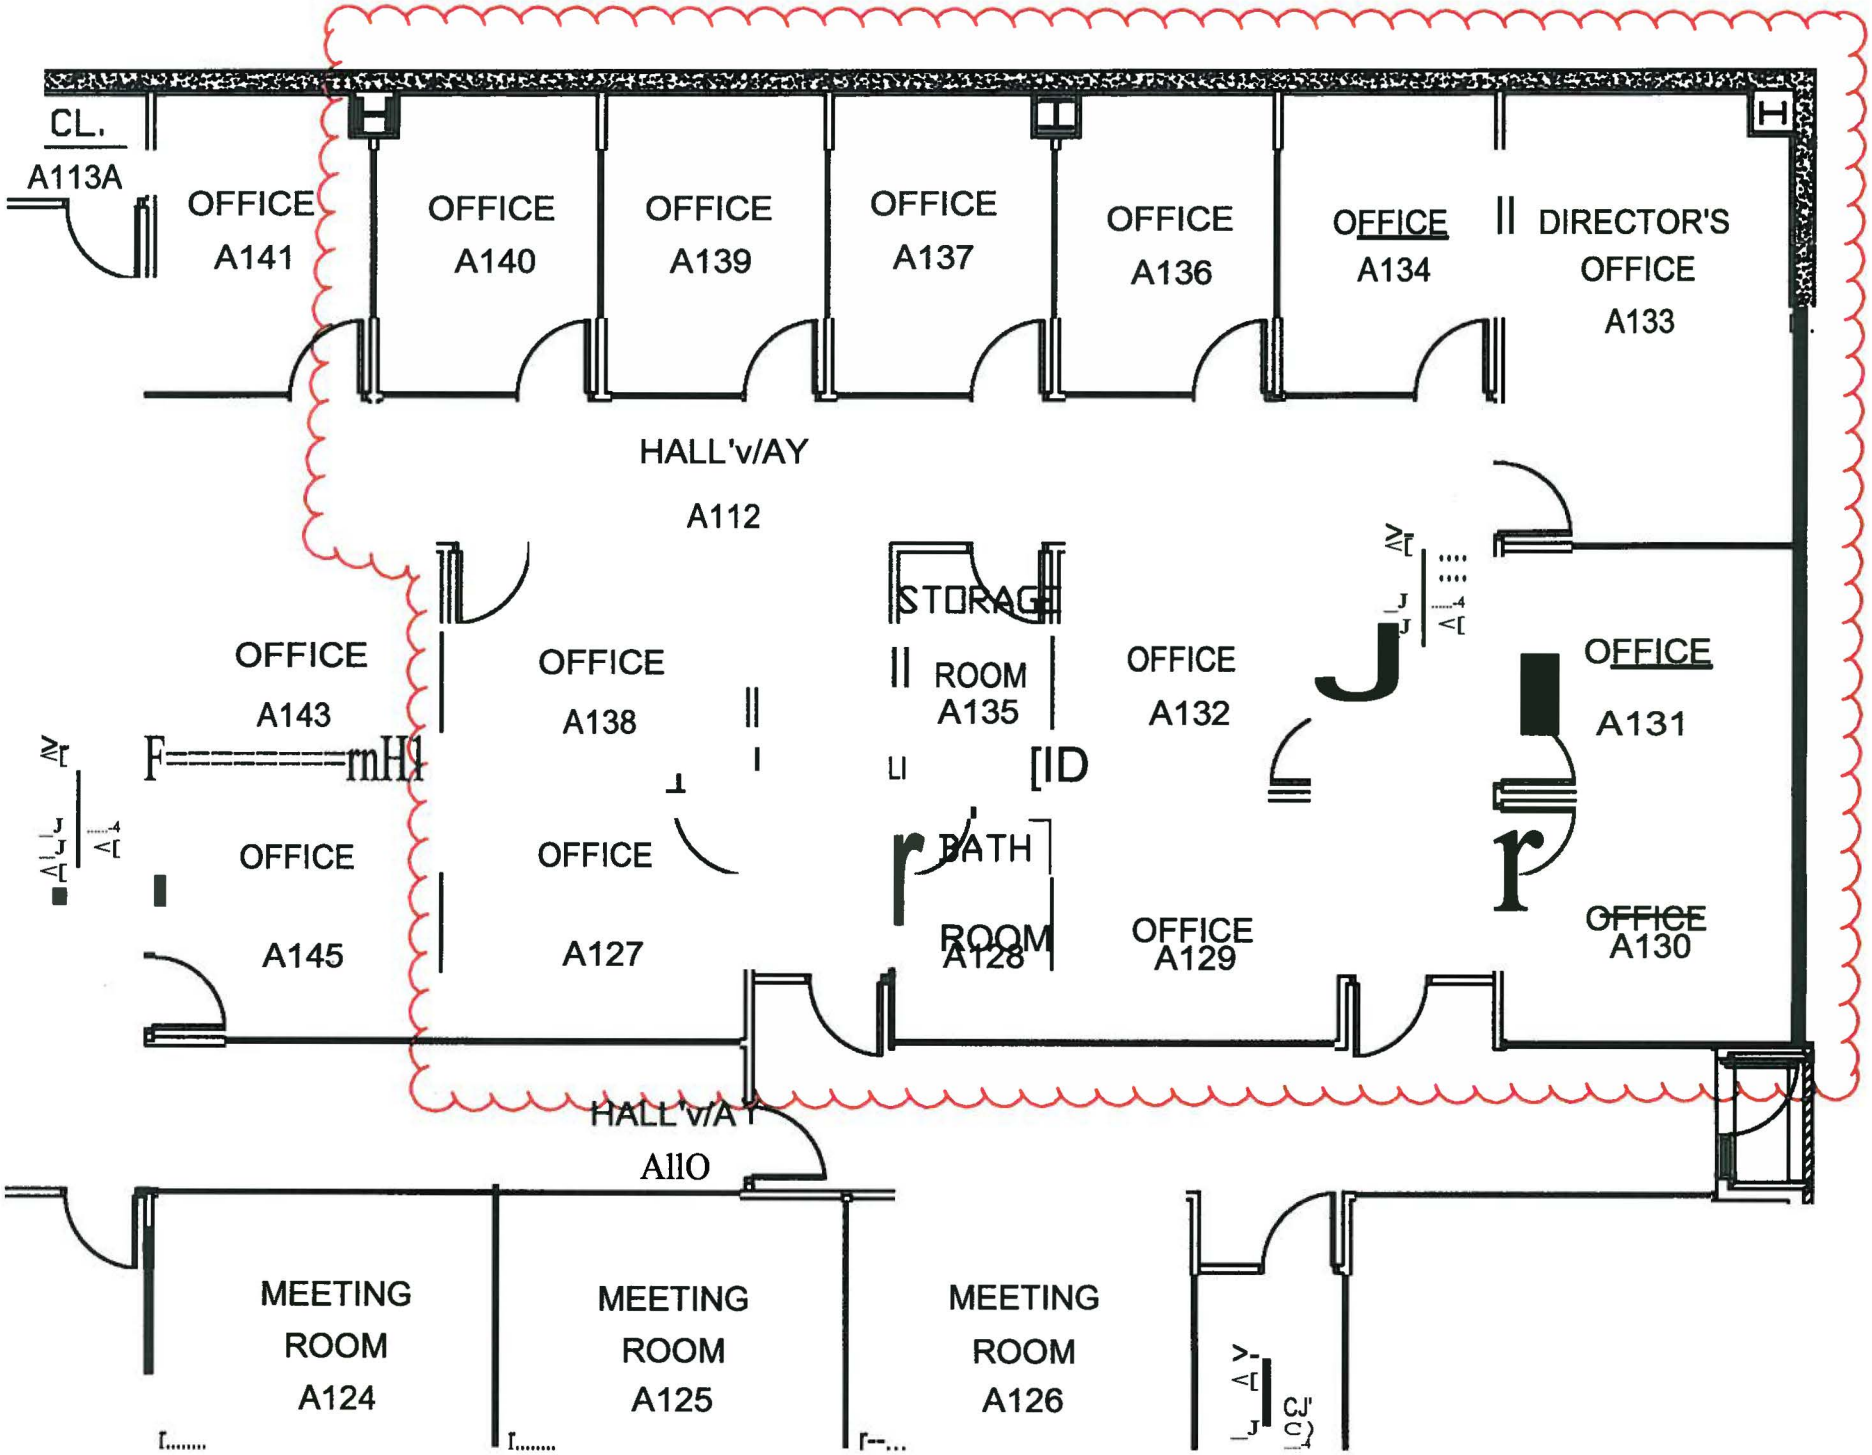


Third Floor Plan
Section B

CLARK6 - ADD ONS

SHEET NO. 3B

THIRD FLOOR PLAN SECTOR B

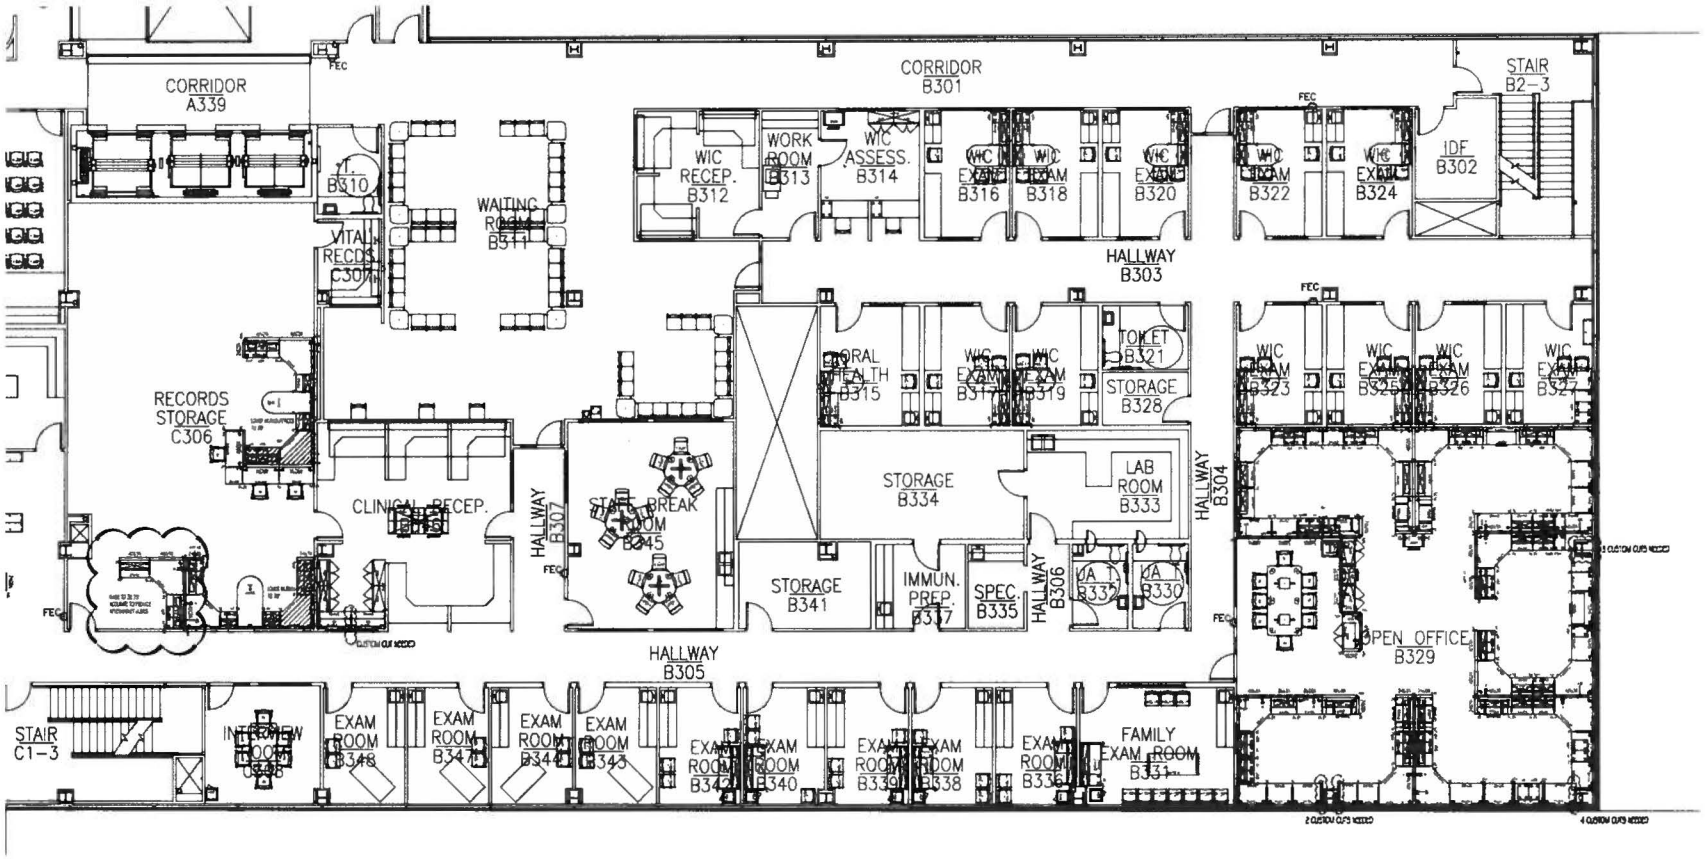CLARK COUNTY CENTER OF COMMUNITY HEALTH
SECOND FLOOR PLAN
VANCOUVER, WASHINGTON 98660